



ARCHITECT  
JUAN MANUEL PORTILLO MATHEUS  
Email: mks.arquitectos@gmail.com  
Cell phone: +57 318 375 9158  
SIGN

TEAM  
EMANUEL RAMIREZ ZAPATA

LEGEND

MAP

PROJECT  
STEPHAN VAN DER MERSCH HOUSE


|        |               |
|--------|---------------|
| DATE   | 2024-04-05    |
| SCALE  | NO SCALE      |
| FORMAT | ANSI EXPAND D |

|             |       |
|-------------|-------|
| CONTENTS    | SHEET |
| PERSPECTIVE | 01/31 |


NOTES

- Do not take measurements directly on the plane.
- Do not make modifications to the plans without authorization from the architects.
- Verify all measures on the site.
- This plan cancels the previous ones to the date.



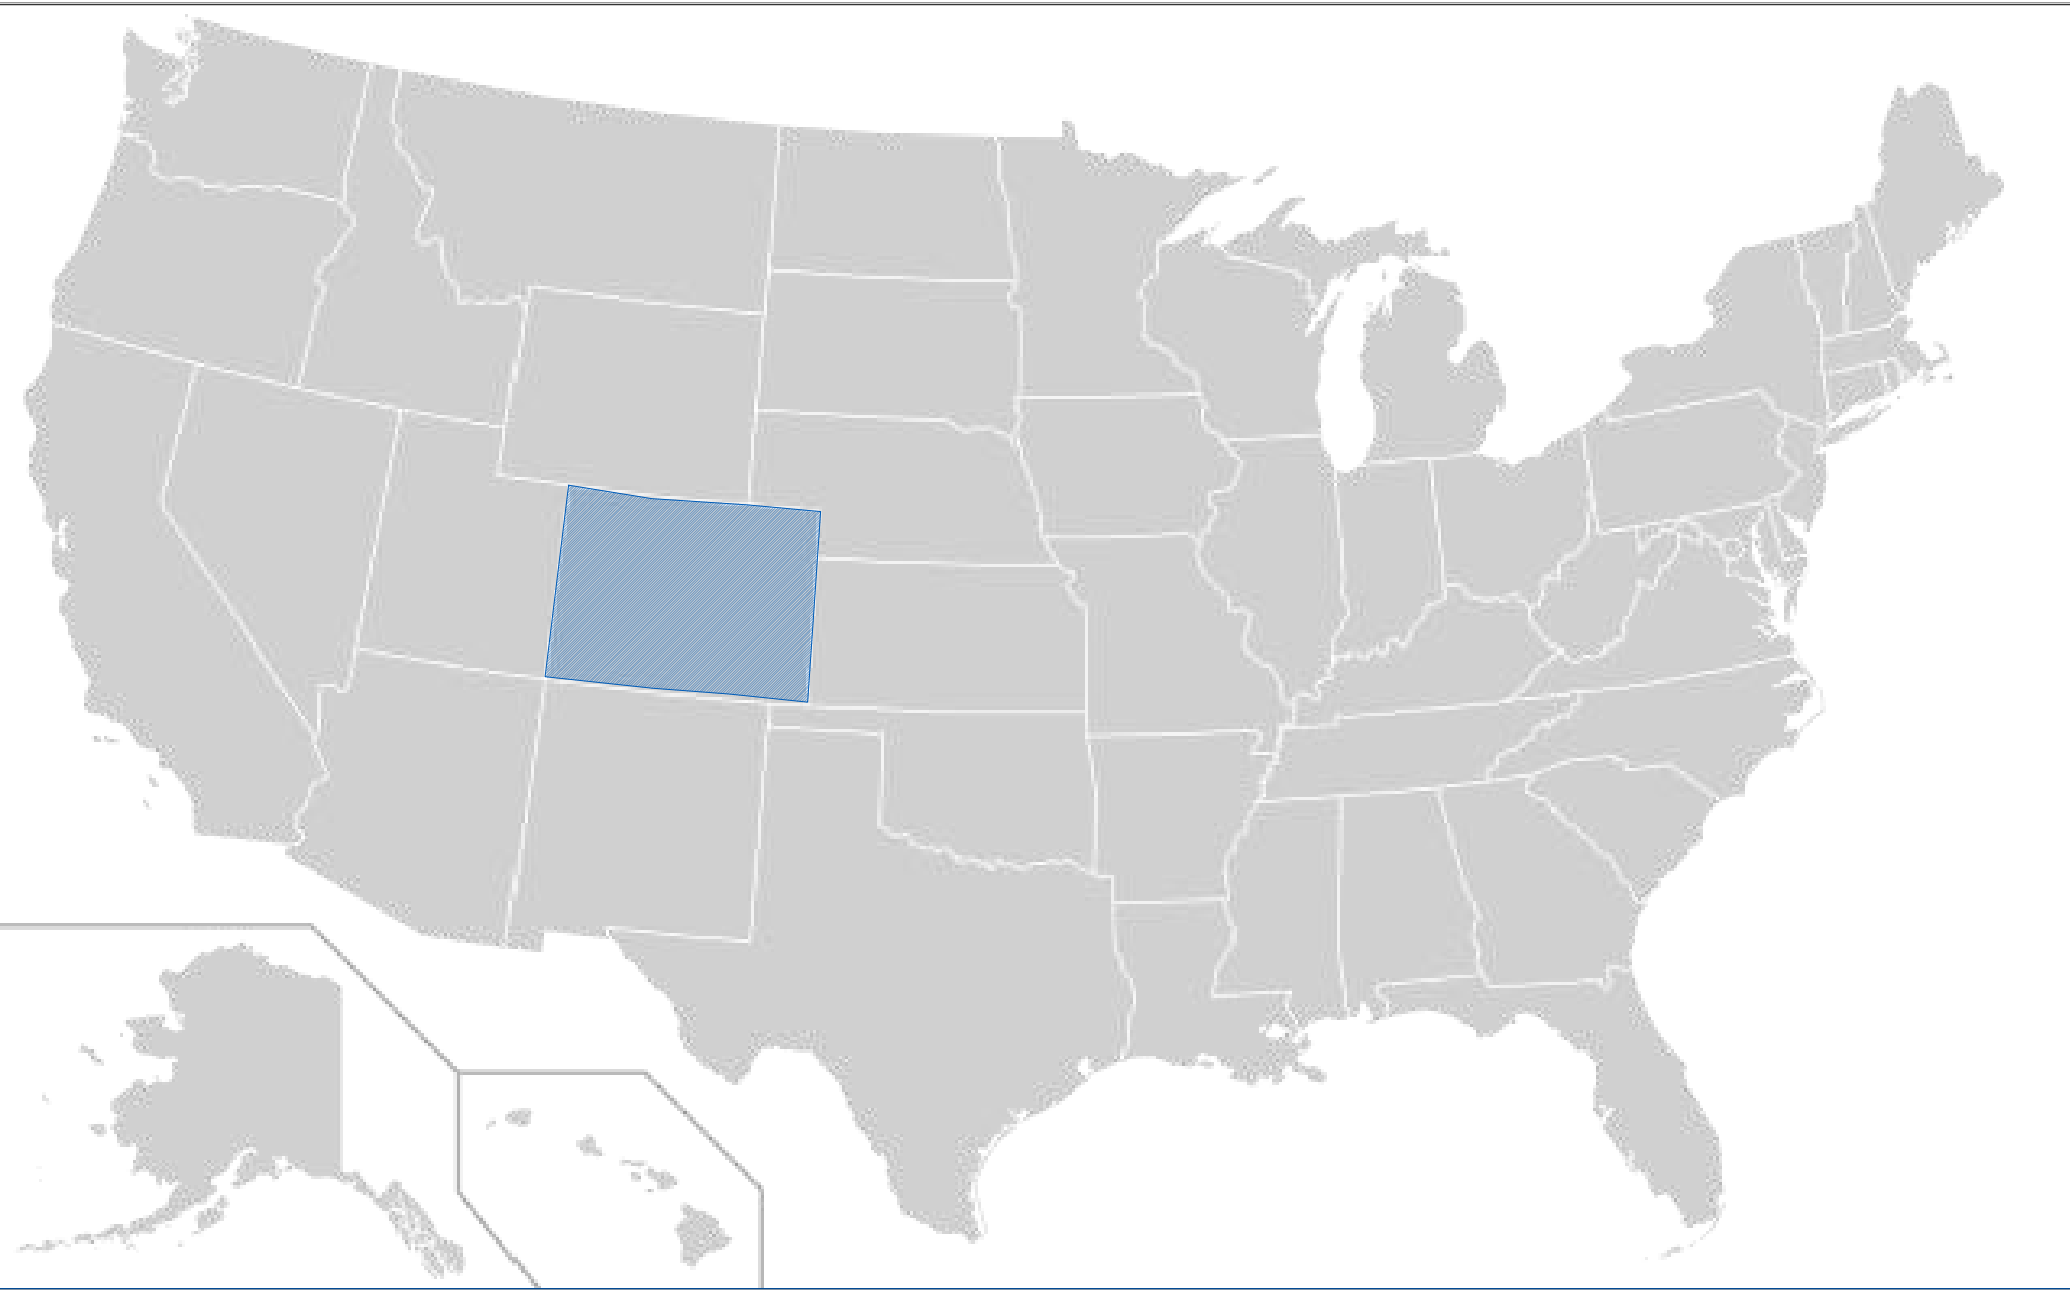

COLORADO STATE

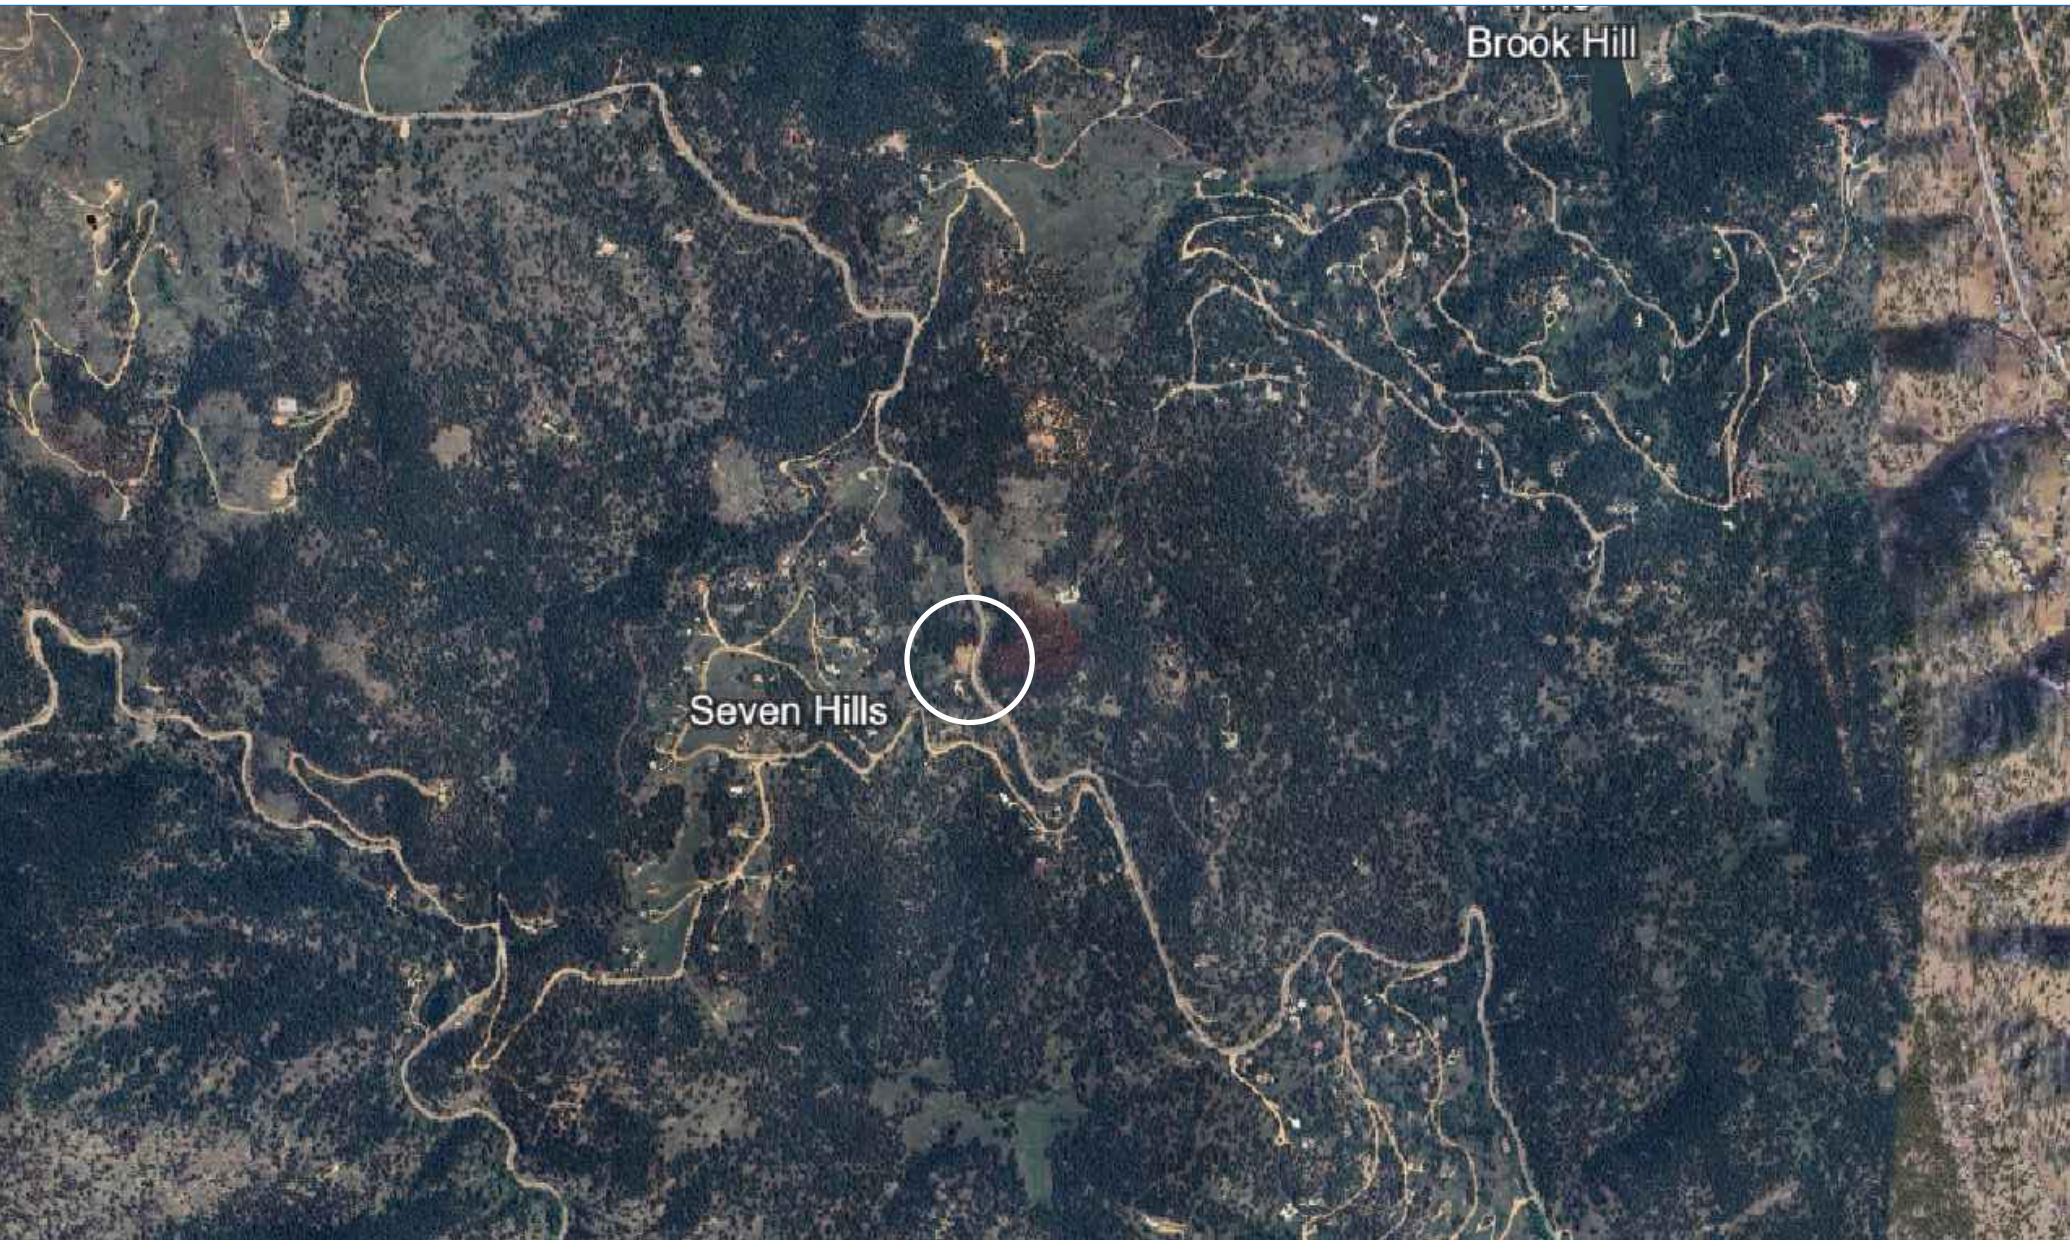

ARCHITECT

JUAN MANUEL PORTILLO MATHEUS

Email: mks.arquitectos@gmail.com

Cell phone: +57 318 375 9158

SIGN

TEAM

EMANUEL RAMIREZ ZAPATA

LEGEND

MAP

PROJECT

STEPHAN VAN DER MERSCH HOUSE


|        |               |
|--------|---------------|
| DATE   | 2024-04-05    |
| SCALA  | GRAPHIC SCALE |
| FORMAT | ANSI EXPAND D |

|          |       |
|----------|-------|
| CONTENTS | SHEET |
| LOCATION | 02/31 |

NOTES

- Do not take measurements directly on the plane.
- Do not make modifications to the plans without authorization from the architects.
- Verify all measures on the site.
- This plan cancels the previous ones to the date.



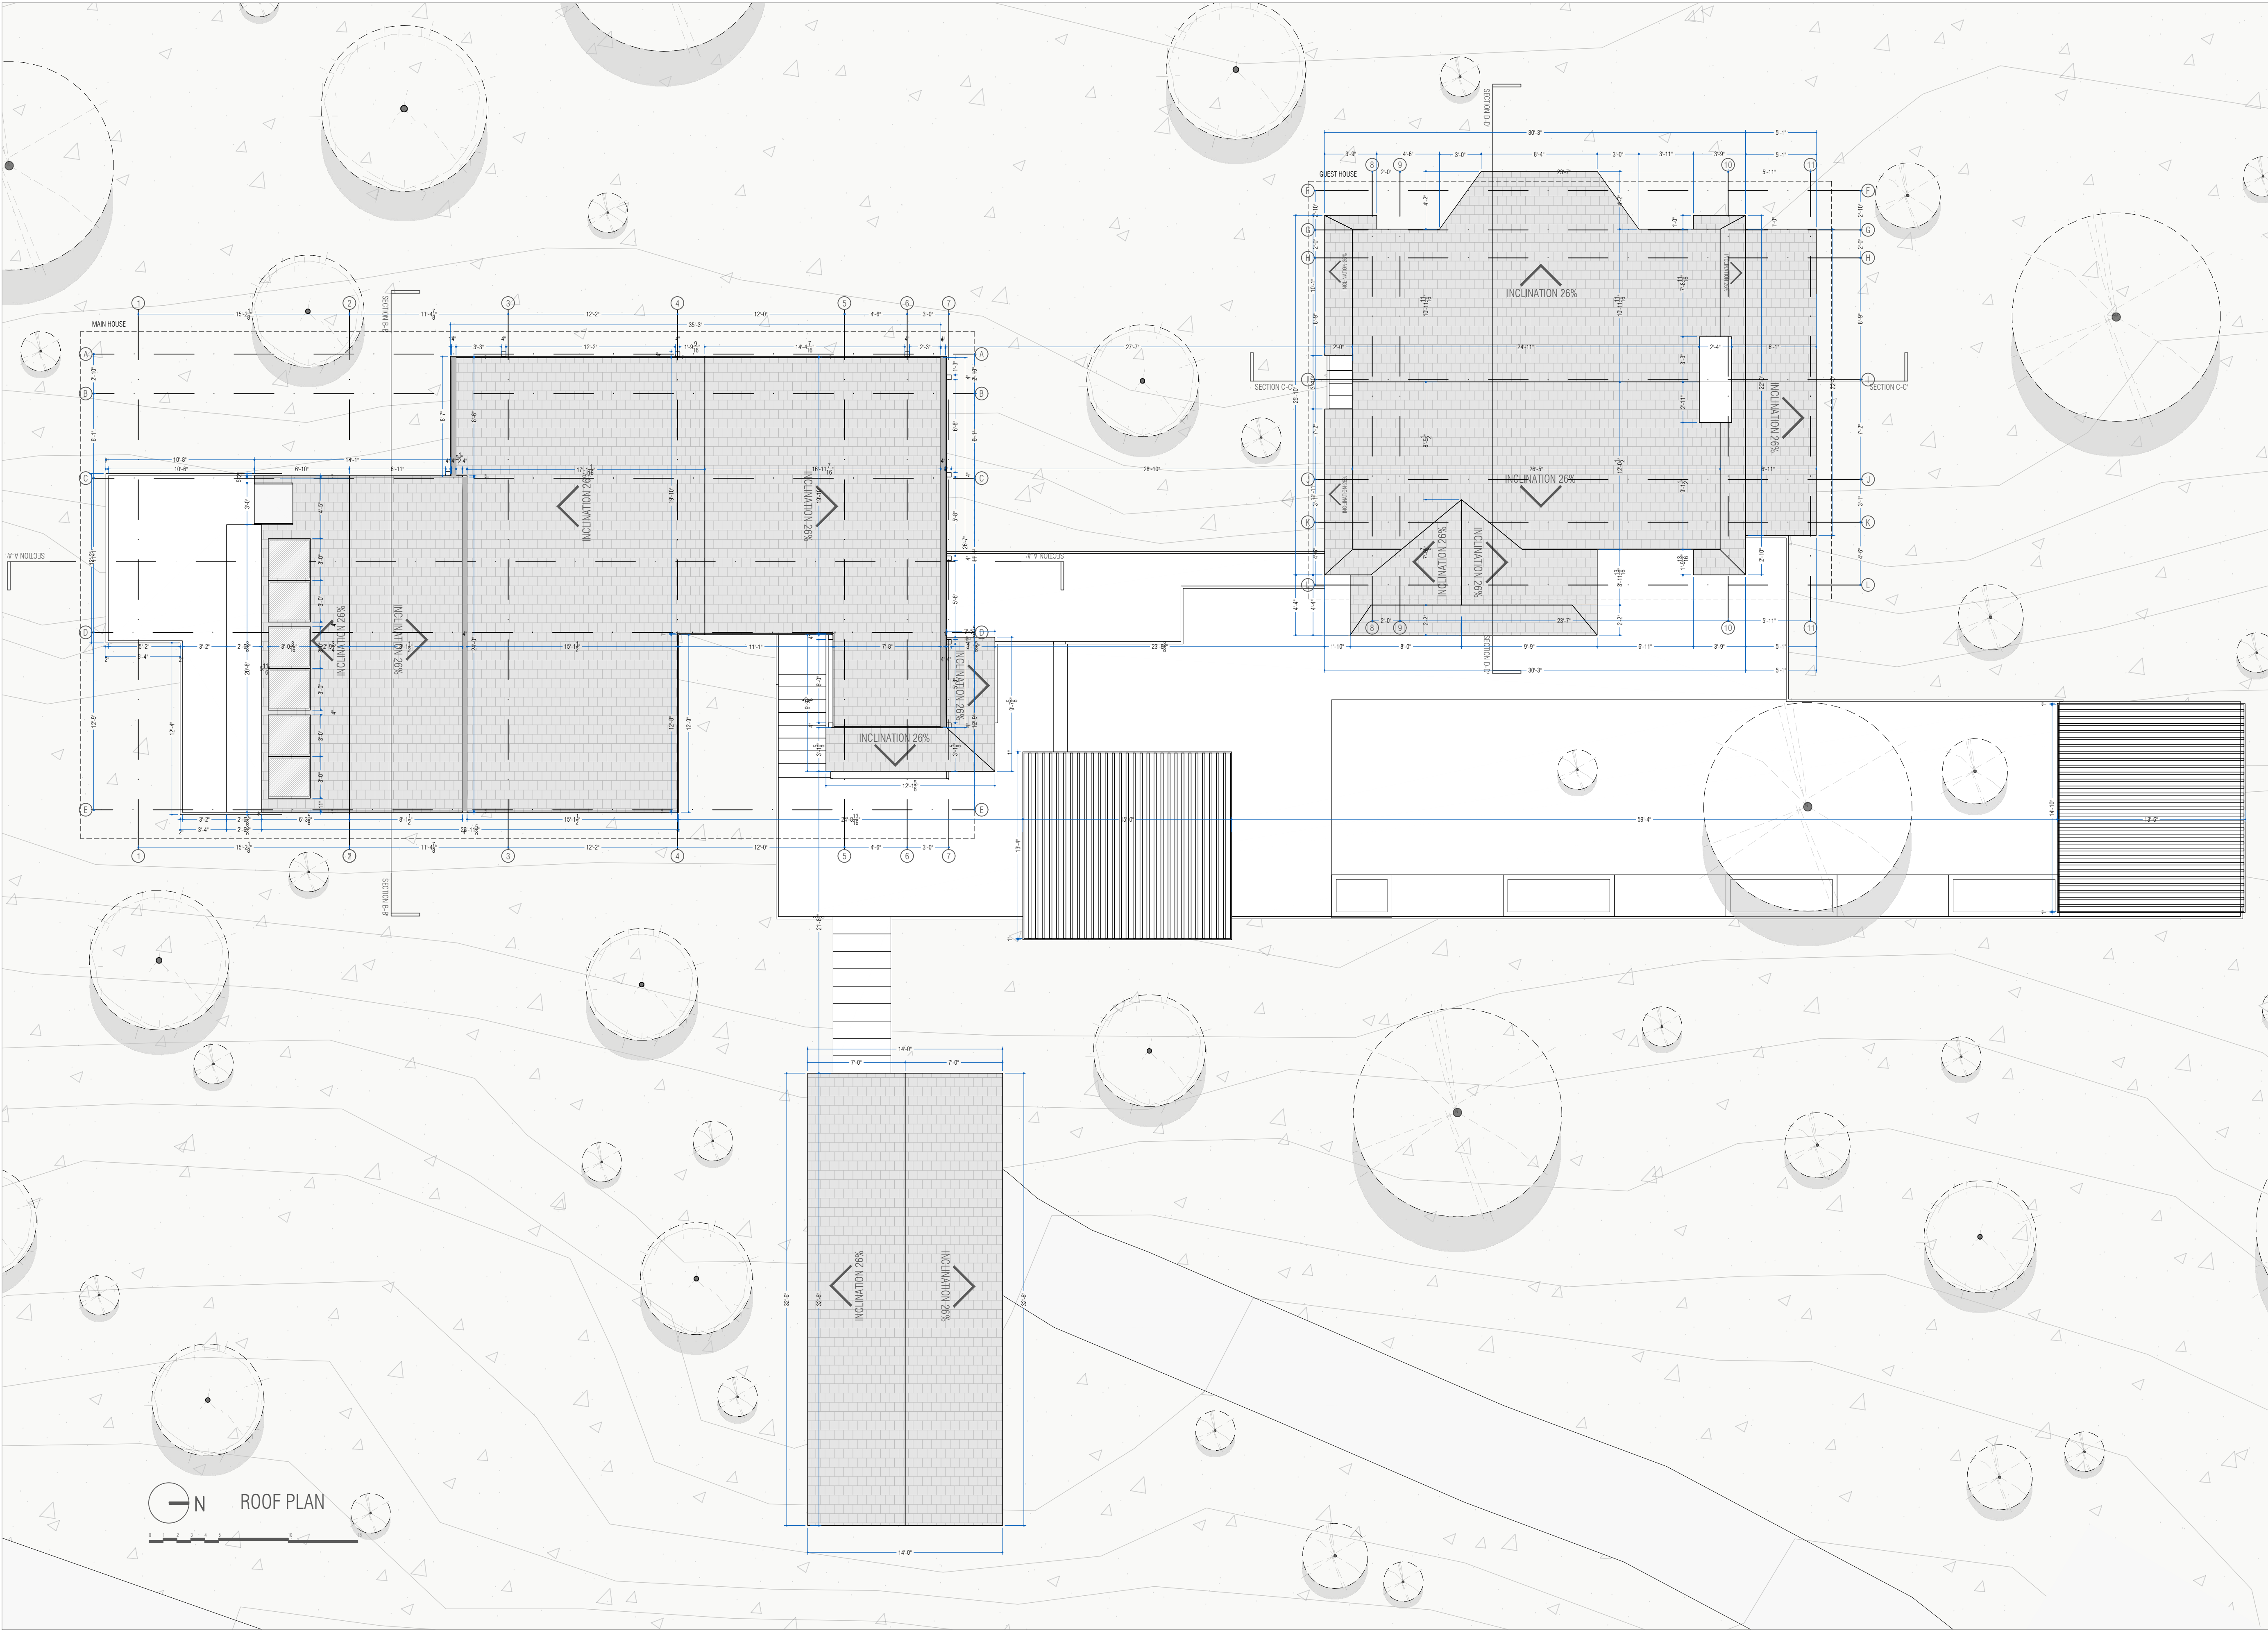

ARCHITECT  
JUAN MANUEL PORTILLO MATHEUS  
Email: mks.arquitectos@gmail.com  
Cell phone: +57 318 375 9158

SIGN

TEAM  
EMANUEL RAMIREZ ZAPATA

LEGEND

MAP


PROJECT  
STEPHAN VAN DER MERSCH HOUSE

DATE 2024-04-05  
SCALA GRAPHIC SCALE  
FORMAT ANSI EXPAND D

CONTENTS SHEET  
ROOF PLAN 03/31

NOTES  
- Do not take measurements directly on the plane.  
- Do not make modifications to the plans without authorization from the architects.  
- Verify all measures on the site.  
- This plan cancels the previous ones to the date.



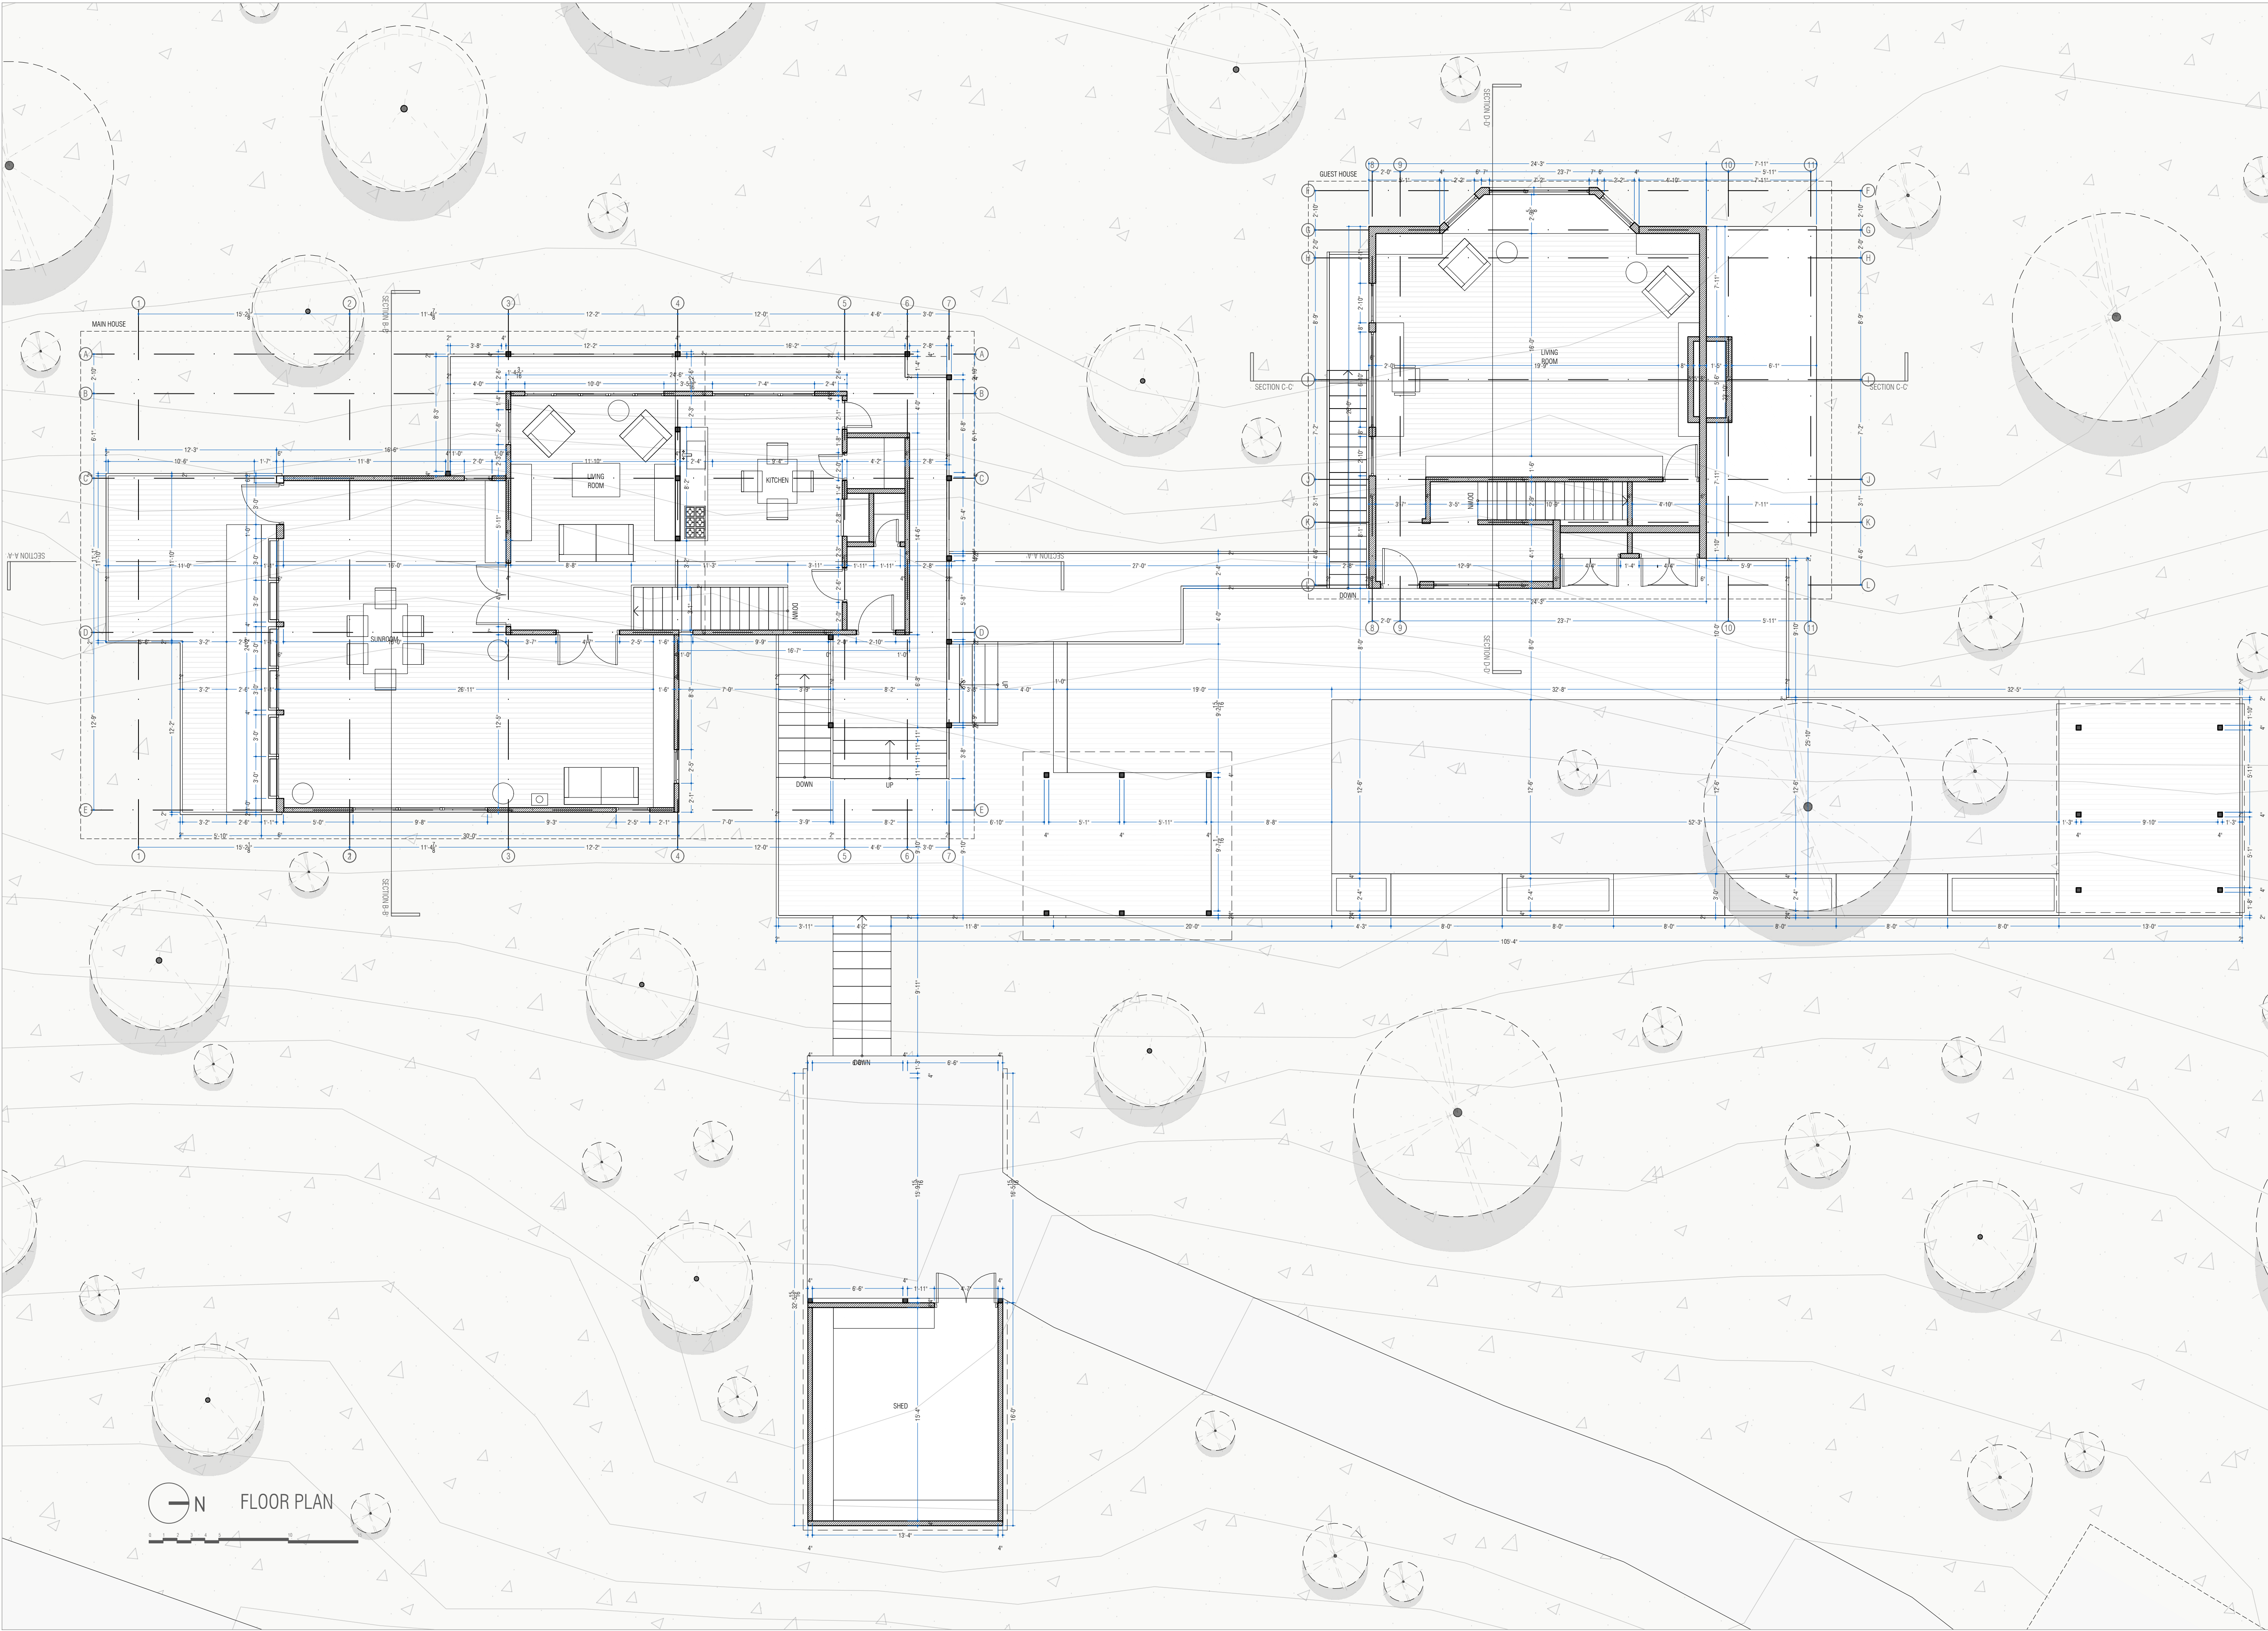

ARCHITECT  
JUAN MANUEL PORTILLO MATHEUS  
Email: mks.arquitectos@gmail.com  
Cell phone: +57 318 375 9158  
SIGN

TEAM  
EMANUEL RAMIREZ ZAPATA

LEGEND

MAP


PROJECT  
STEPHAN VAN DER MERSCH HOUSE

DATE 2024-04-05  
SCALA GRAPHIC SCALE  
FORMAT ANSI EXPAND D

CONTENTS SHEET  
FIRST FLOOR PLAN 04/31

NOTES  
- Do not take measurements directly on the plane.  
- Do not make modifications to the plans without authorization from the architects.  
- Verify all measures on the site.  
- This plan cancels the previous ones to the date.



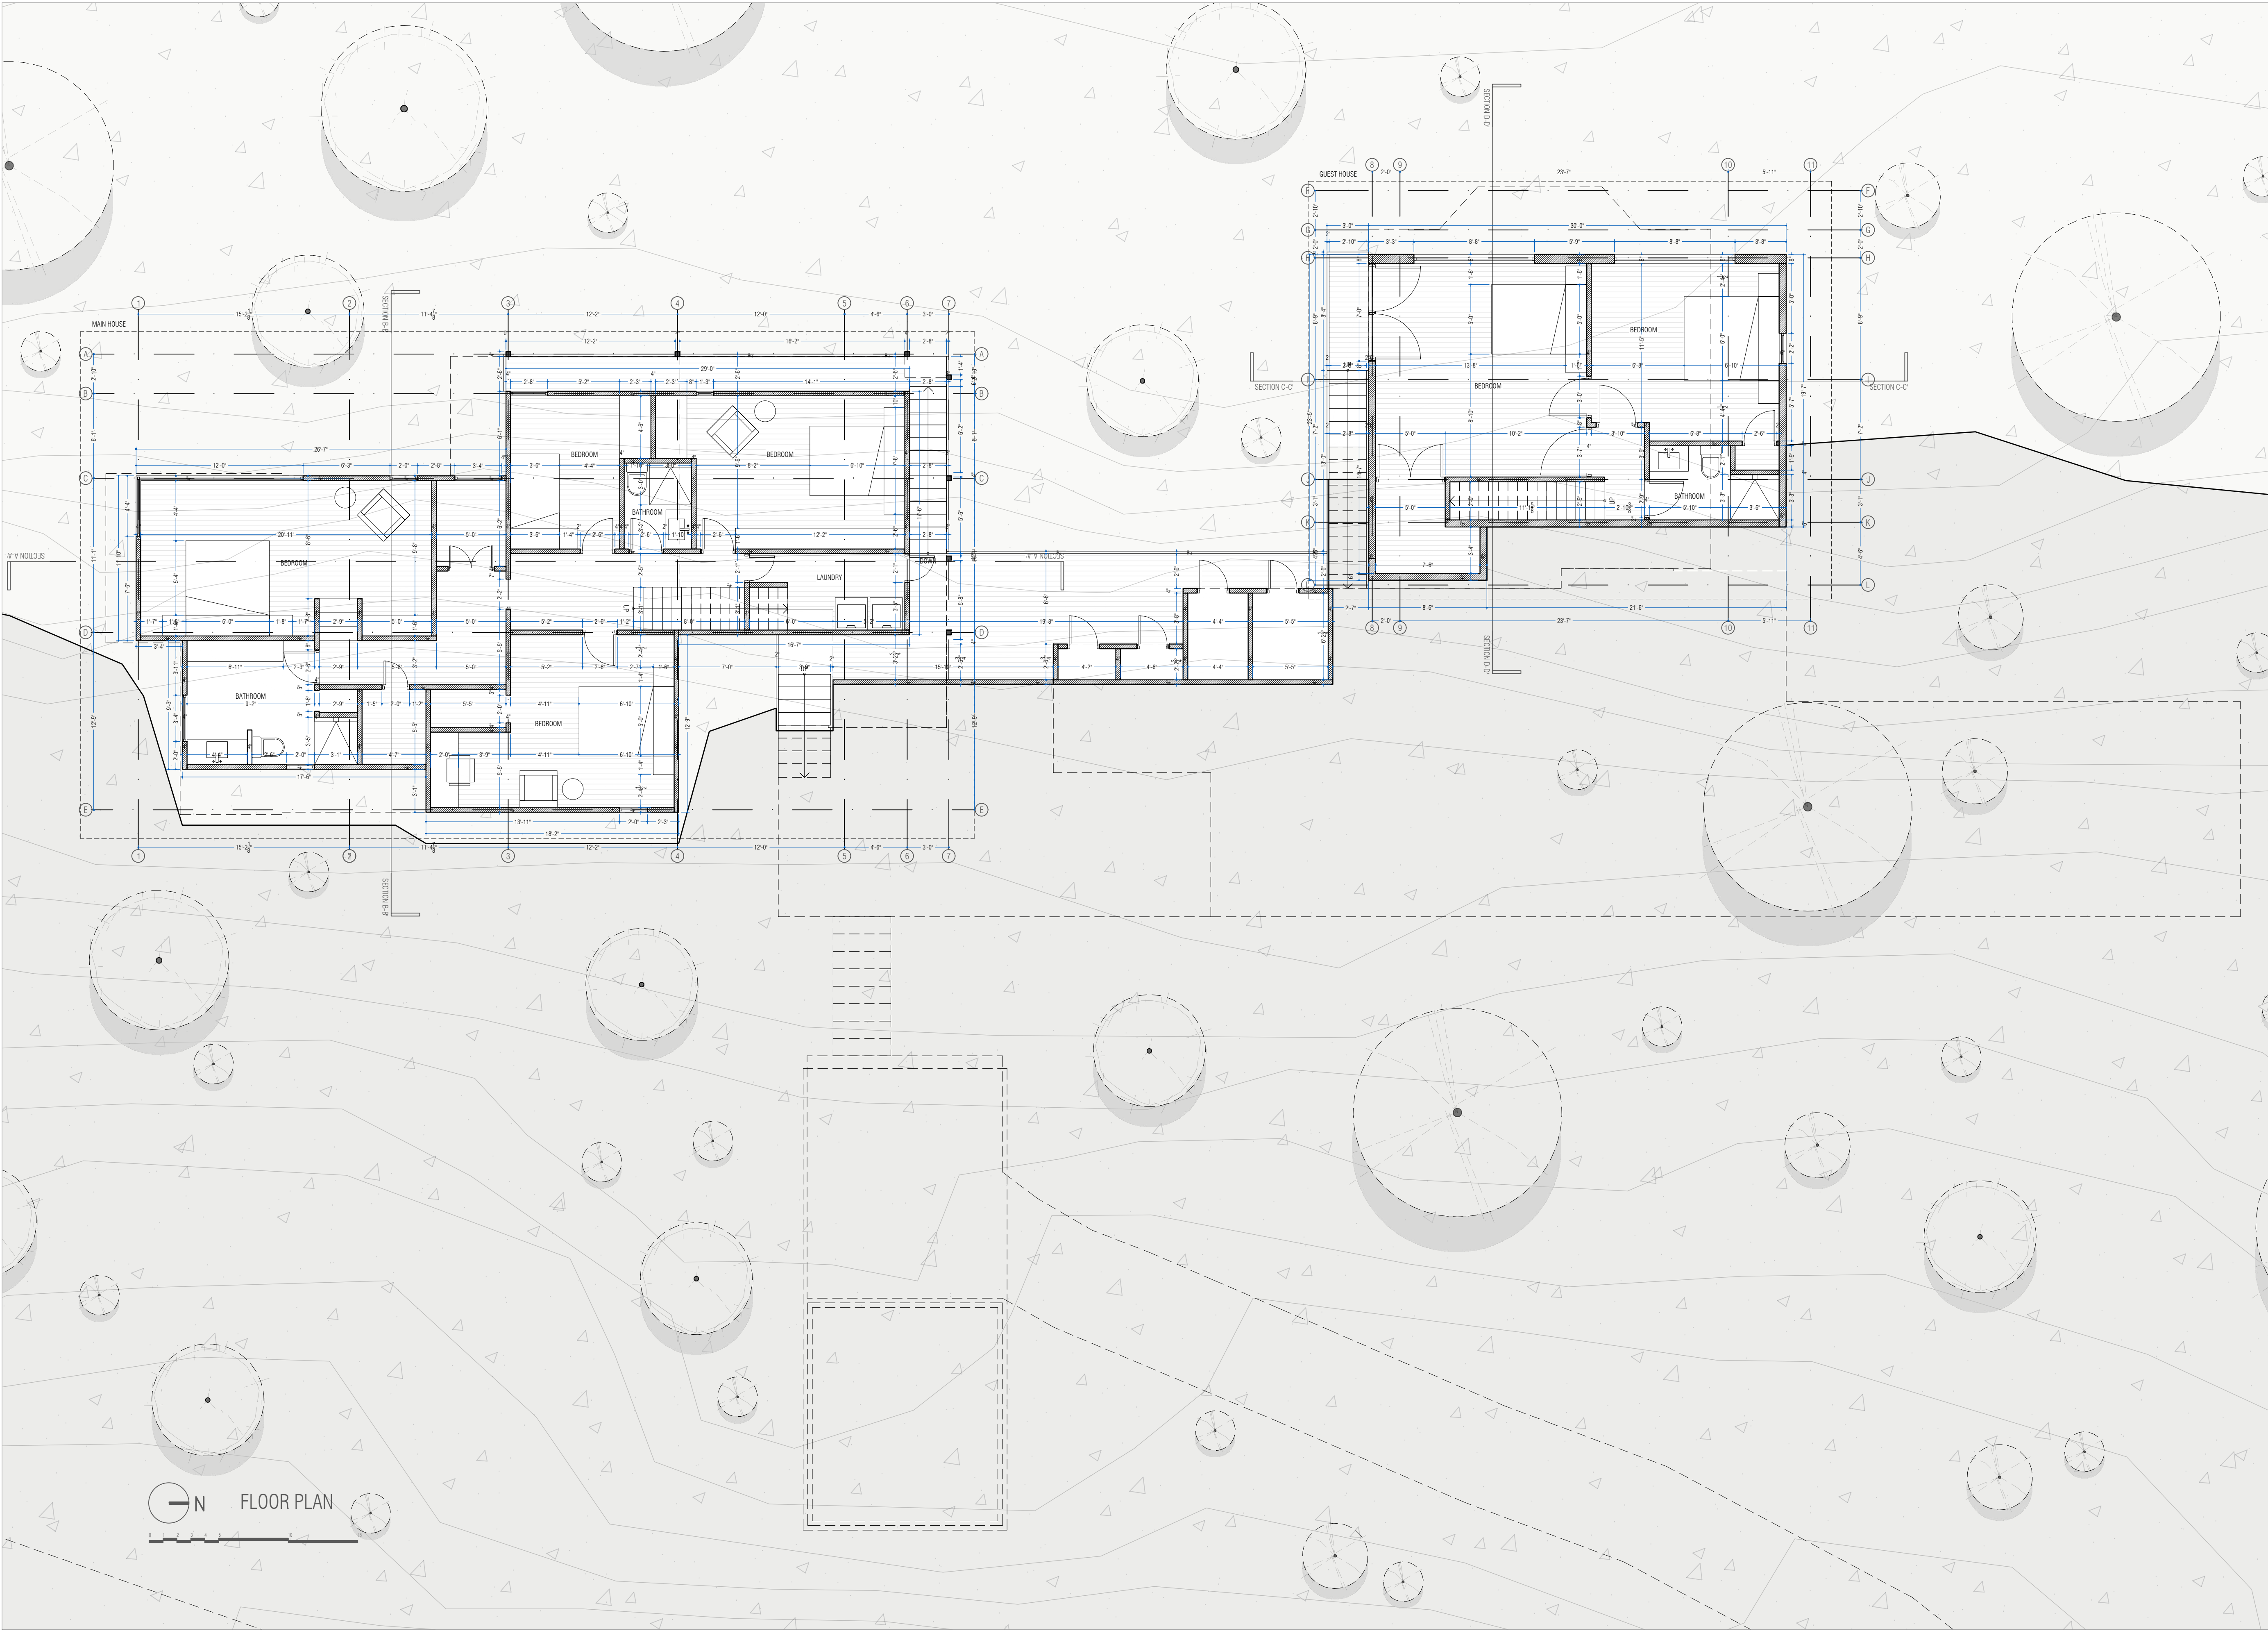

ARCHITECT  
JUAN MANUEL PORTILLO MATHEUS  
Email: mks.arquitectos@gmail.com  
Cell phone: +57 318 375 9158  
SIGN

TEAM  
EMANUEL RAMIREZ ZAPATA

LEGEND

MAP


PROJECT  
STEPHAN VAN DER MERSCH HOUSE

DATE 2024-04-05  
SCALA GRAPHIC SCALE  
FORMAT ANSI EXPAND D

CONTENTS SHEET  
SECOND FLOOR PLAN 05/31

NOTES  
- Do not take measurements directly on the plane.  
- Do not make modifications to the plans without authorization from the architects.  
- Verify all measures on the site.  
- This plan cancels the previous ones to the date.



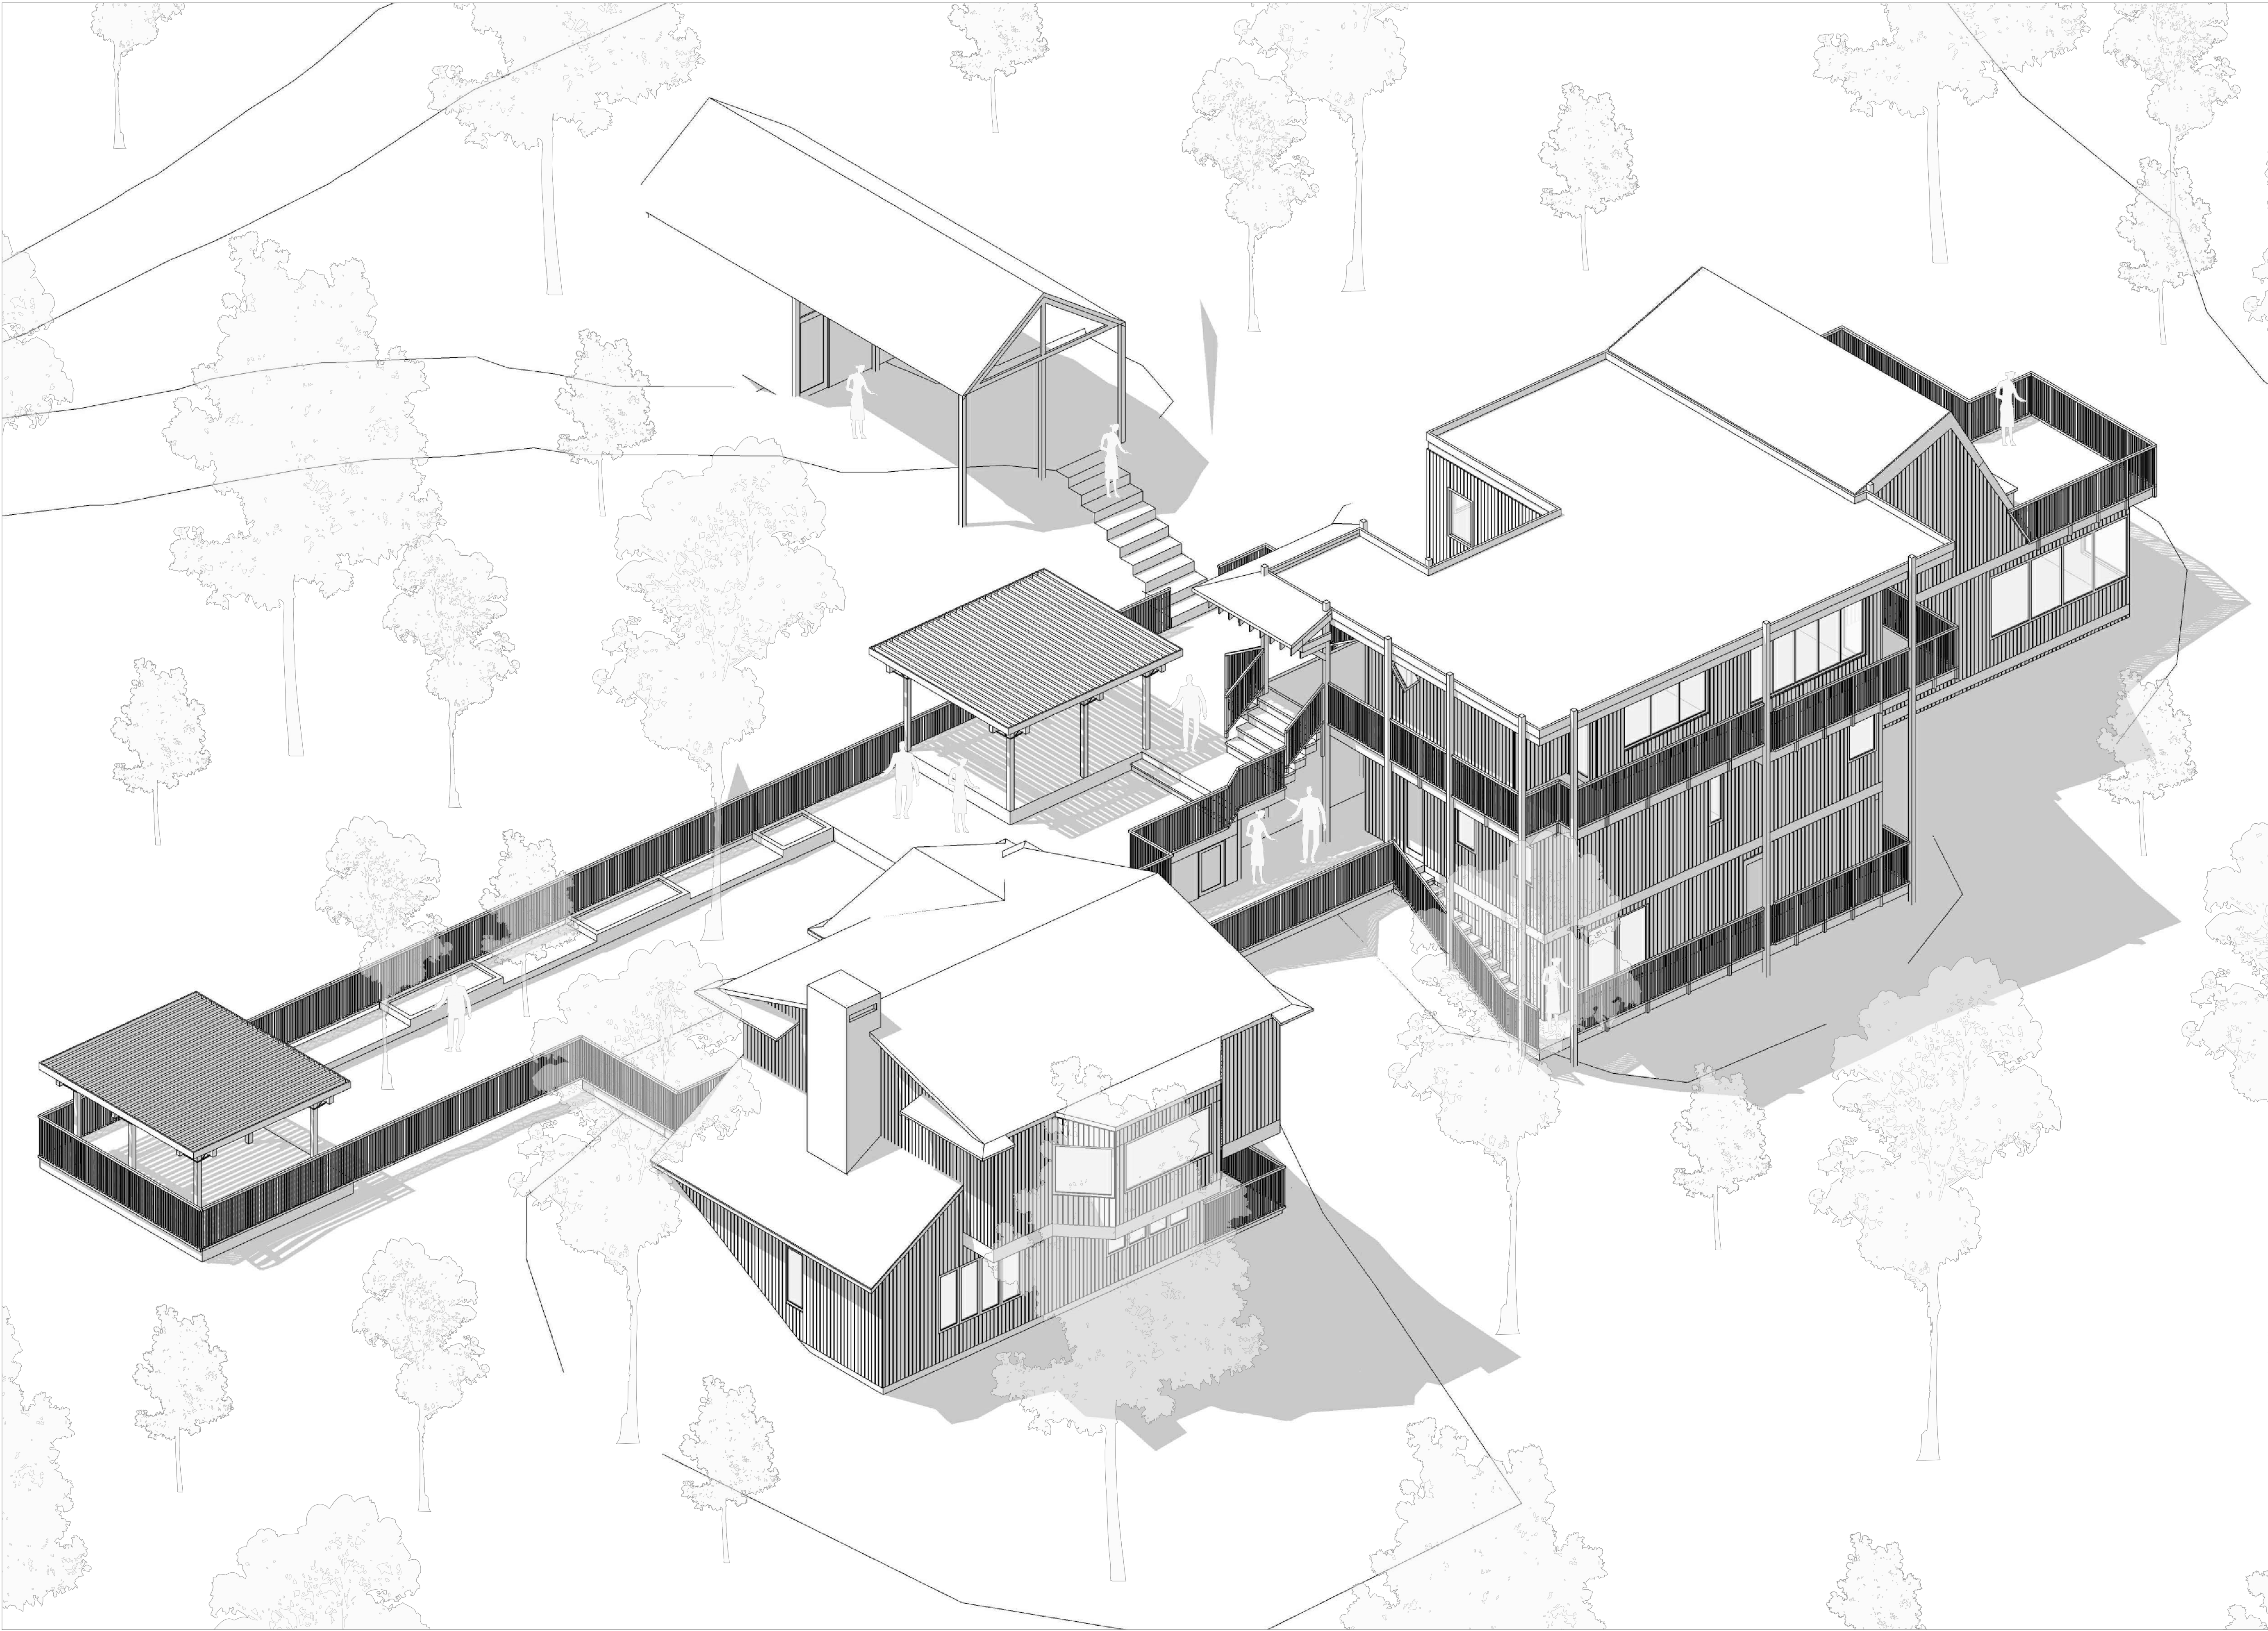

ARCHITECT

JUAN MANUEL PORTILLO MATHEUS  
Email: mksarquitectos@gmail.com  
Cell phone: +57 318 375 9158

SIGN

TEAM

EMANUEL RAMIREZ ZAPATA

LEGEND

MAP

PROJECT

STEPHAN VAN DER MERSCH HOUSE

DATE 2024-04-05  
SCALE NO SCALE  
FORMAT ANSI EXPAND D

CONTENTS SHEET


ISOMETRICS

06/31

NOTES

- Do not take measurements directly on the plane.
- Do not make modifications to the plans without authorization from the architects.
- Verify all measures on the site.
- This plan cancels the previous ones to the date.



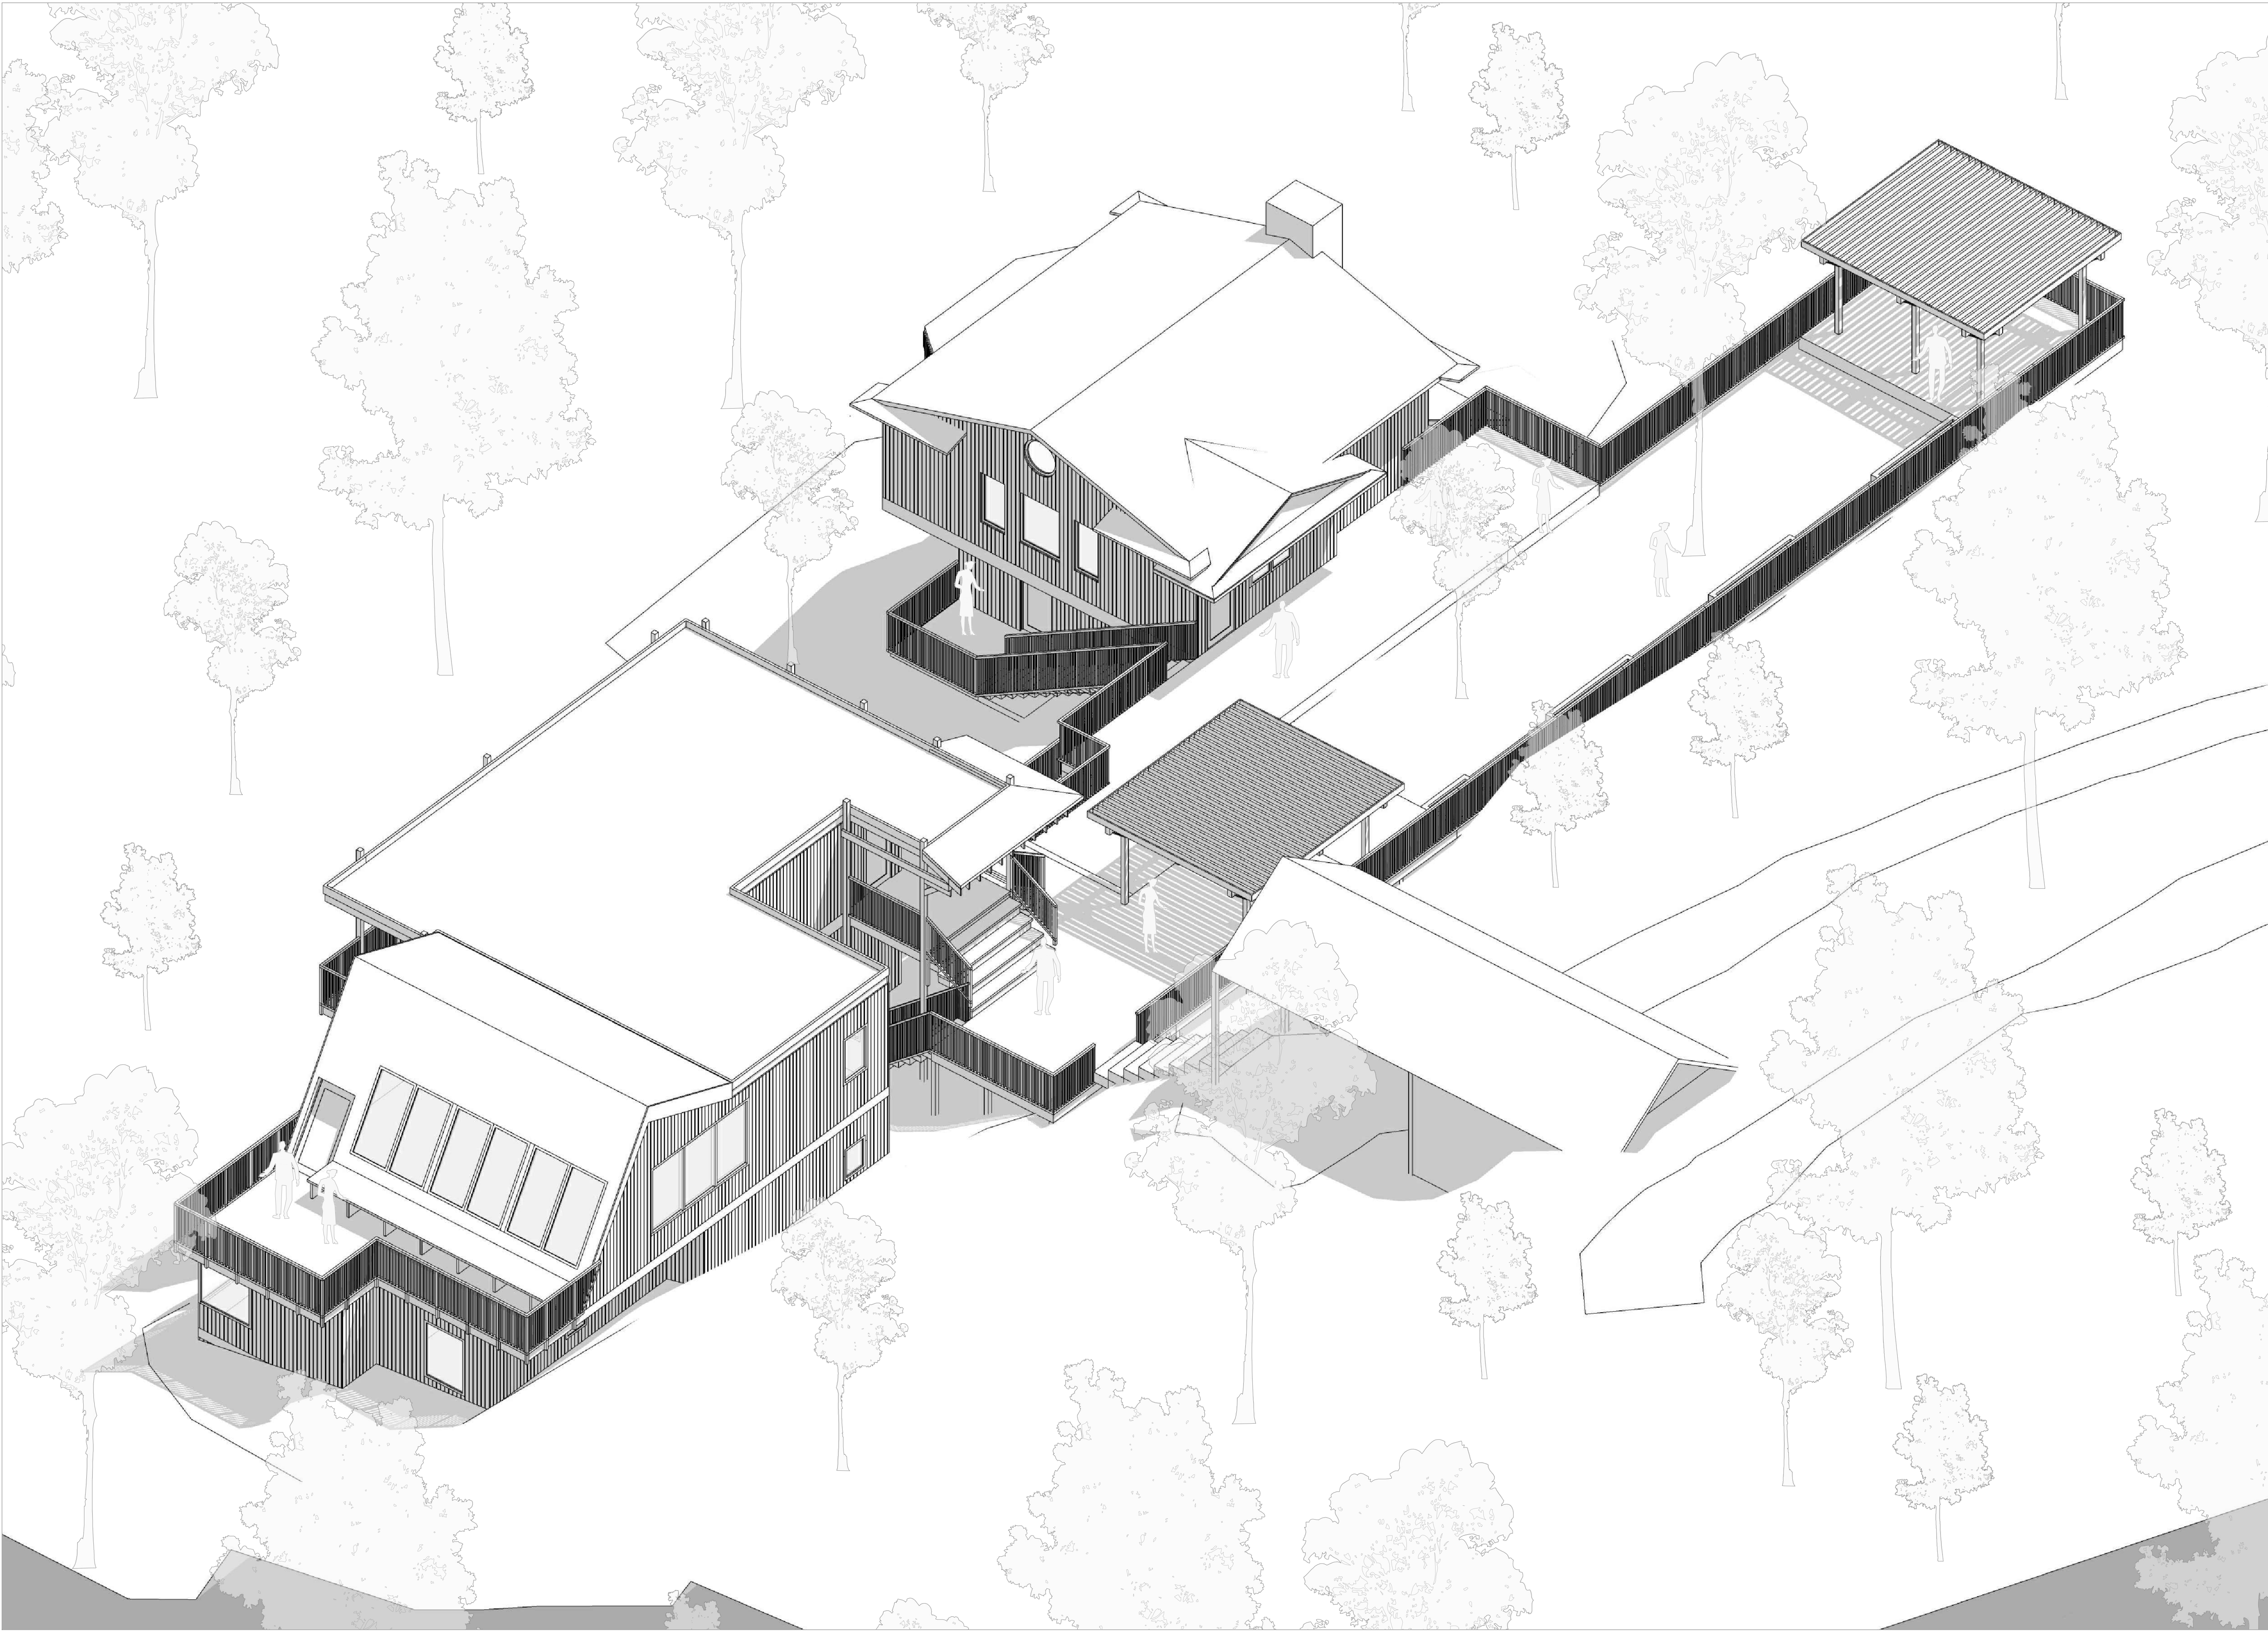

ARCHITECT  
JUAN MANUEL PORTILLO MATHEUS  
Email: mksarquitectos@gmail.com  
Cell phone: +57 318 375 9158  
SIGN

TEAM  
EMANUEL RAMIREZ ZAPATA

LEGEND

MAP


PROJECT  
STEPHAN VAN DER MERSC HOUSE

DATE 2024-04-05  
SCALE NO SCALE  
FORMAT ANSI EXPAND D


CONTENTS SHEET  
ISOMETRICS 07/31

NOTES  
- Do not take measurements directly on the plane.  
- Do not make modifications to the plans without authorization from the architects.  
- Verify all measures on the site.  
- This plan cancels the previous ones to the date.



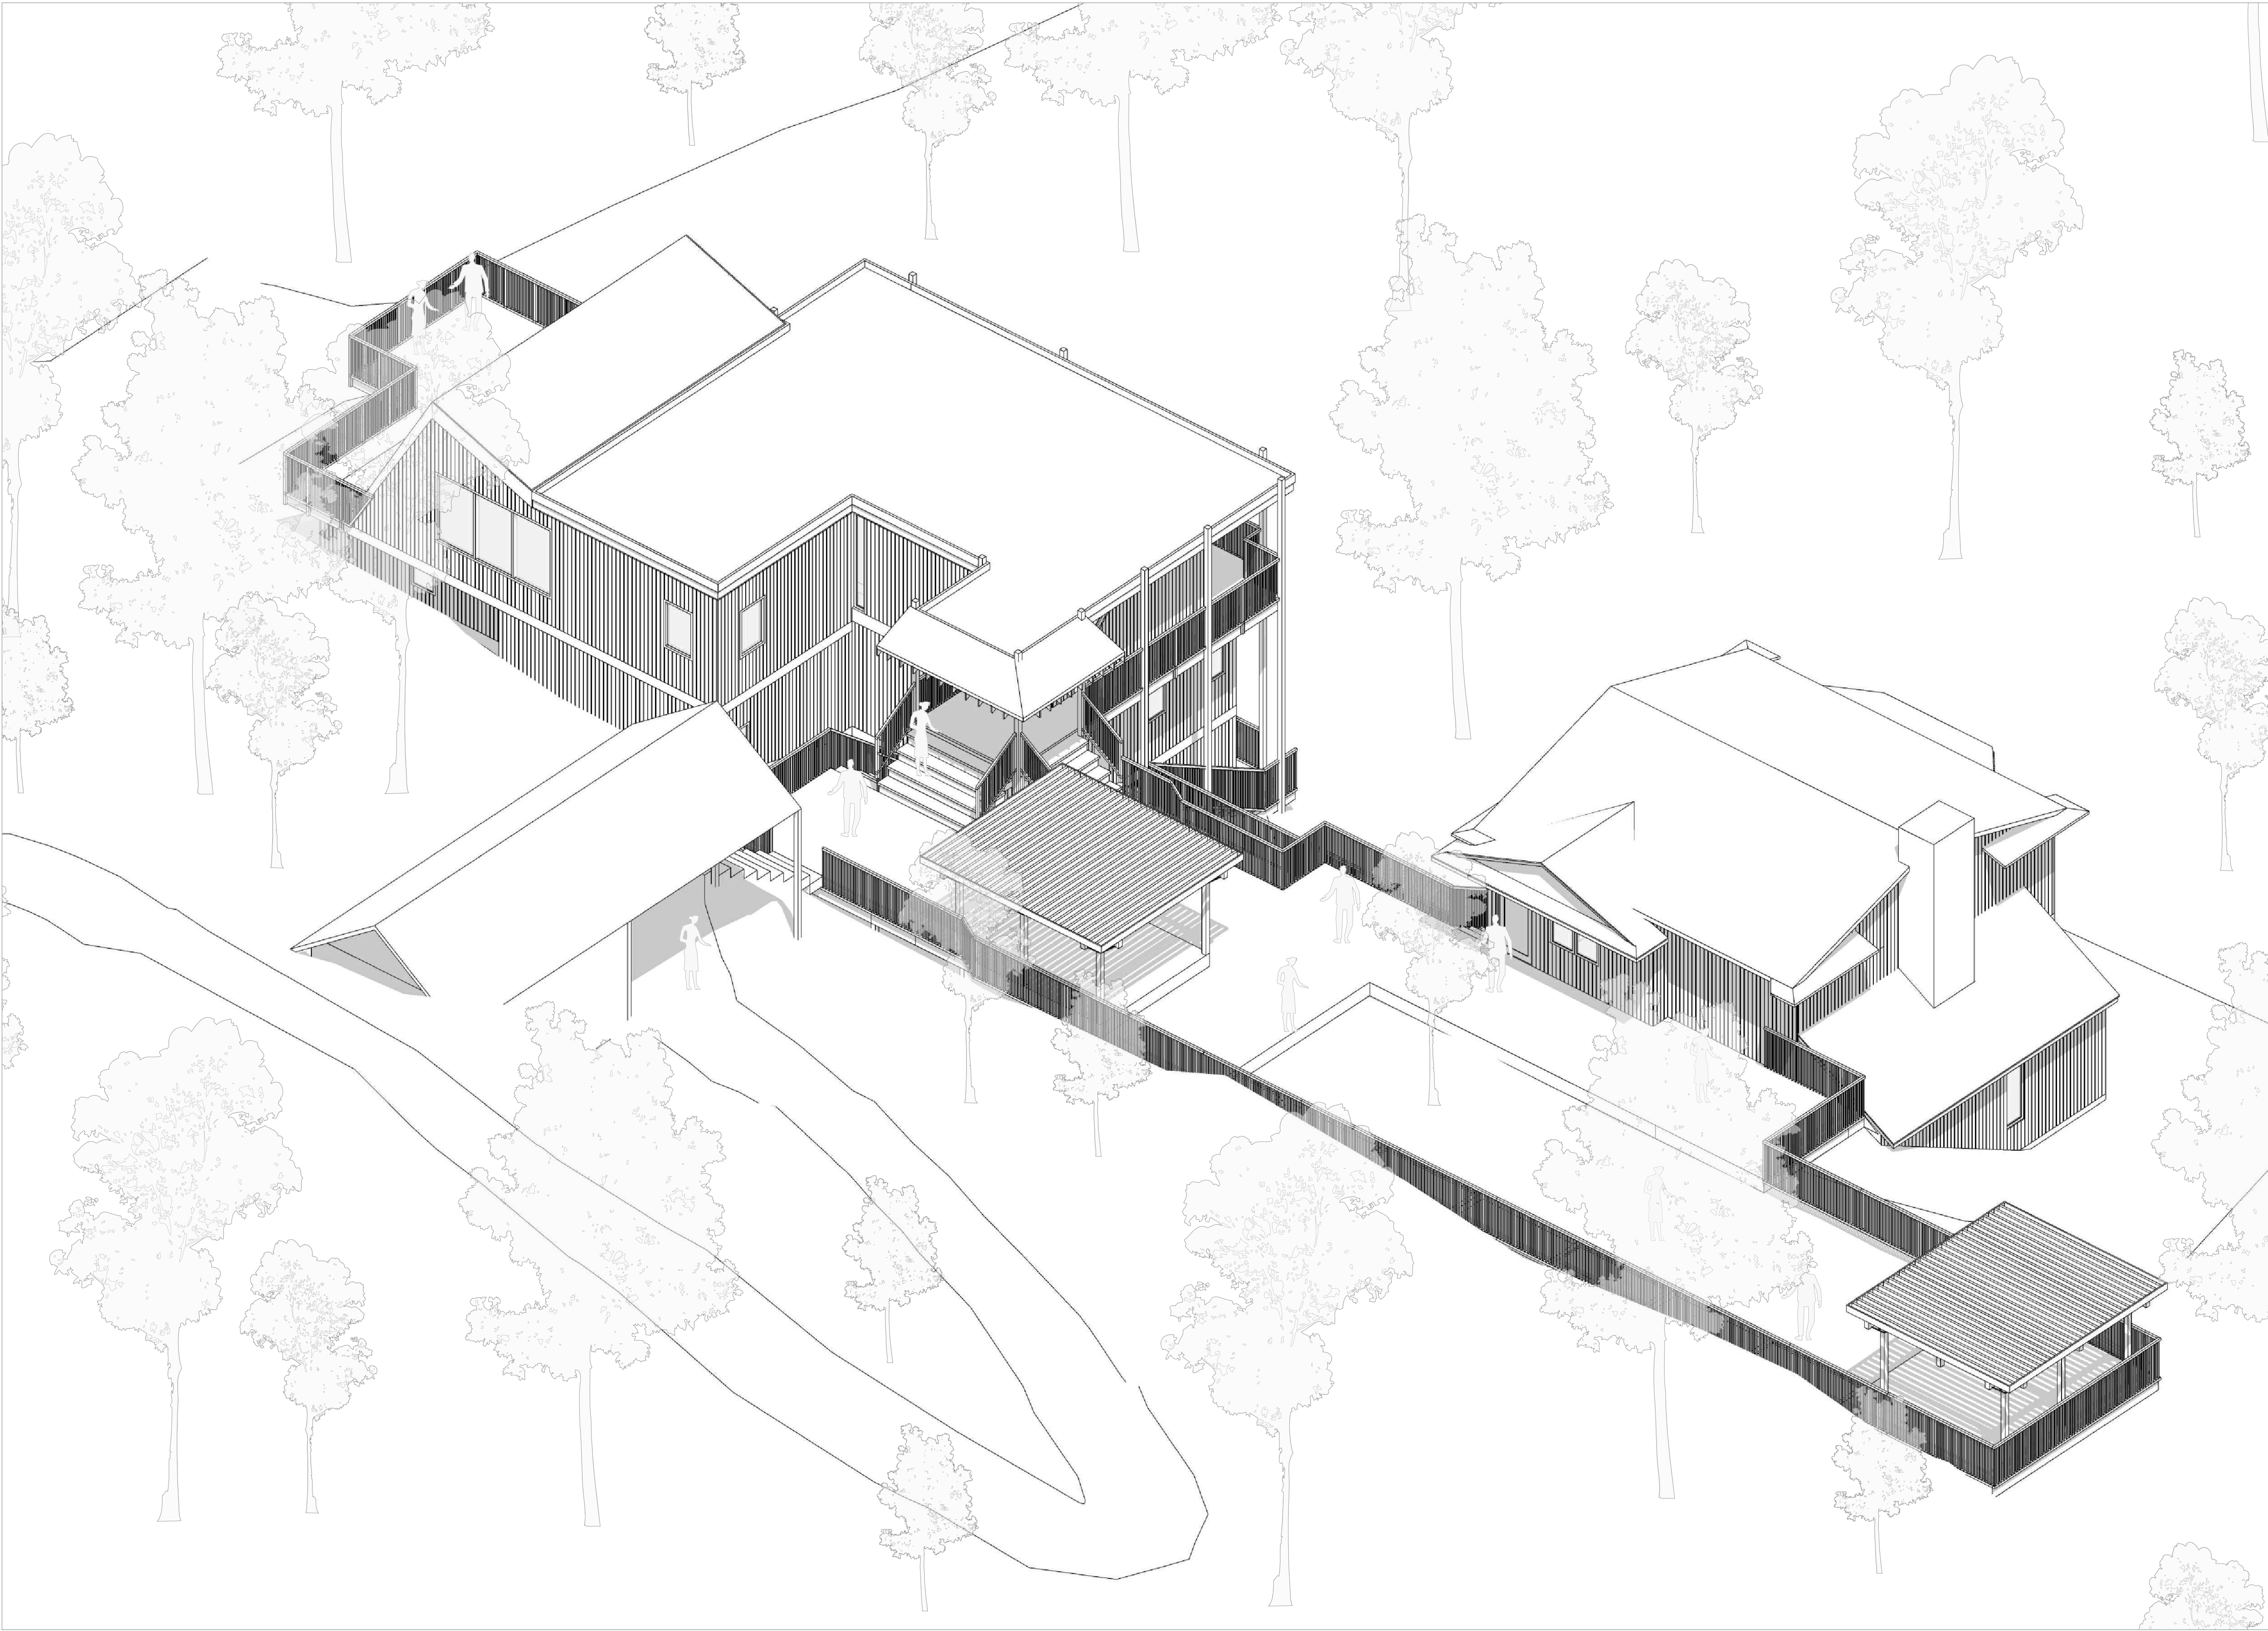



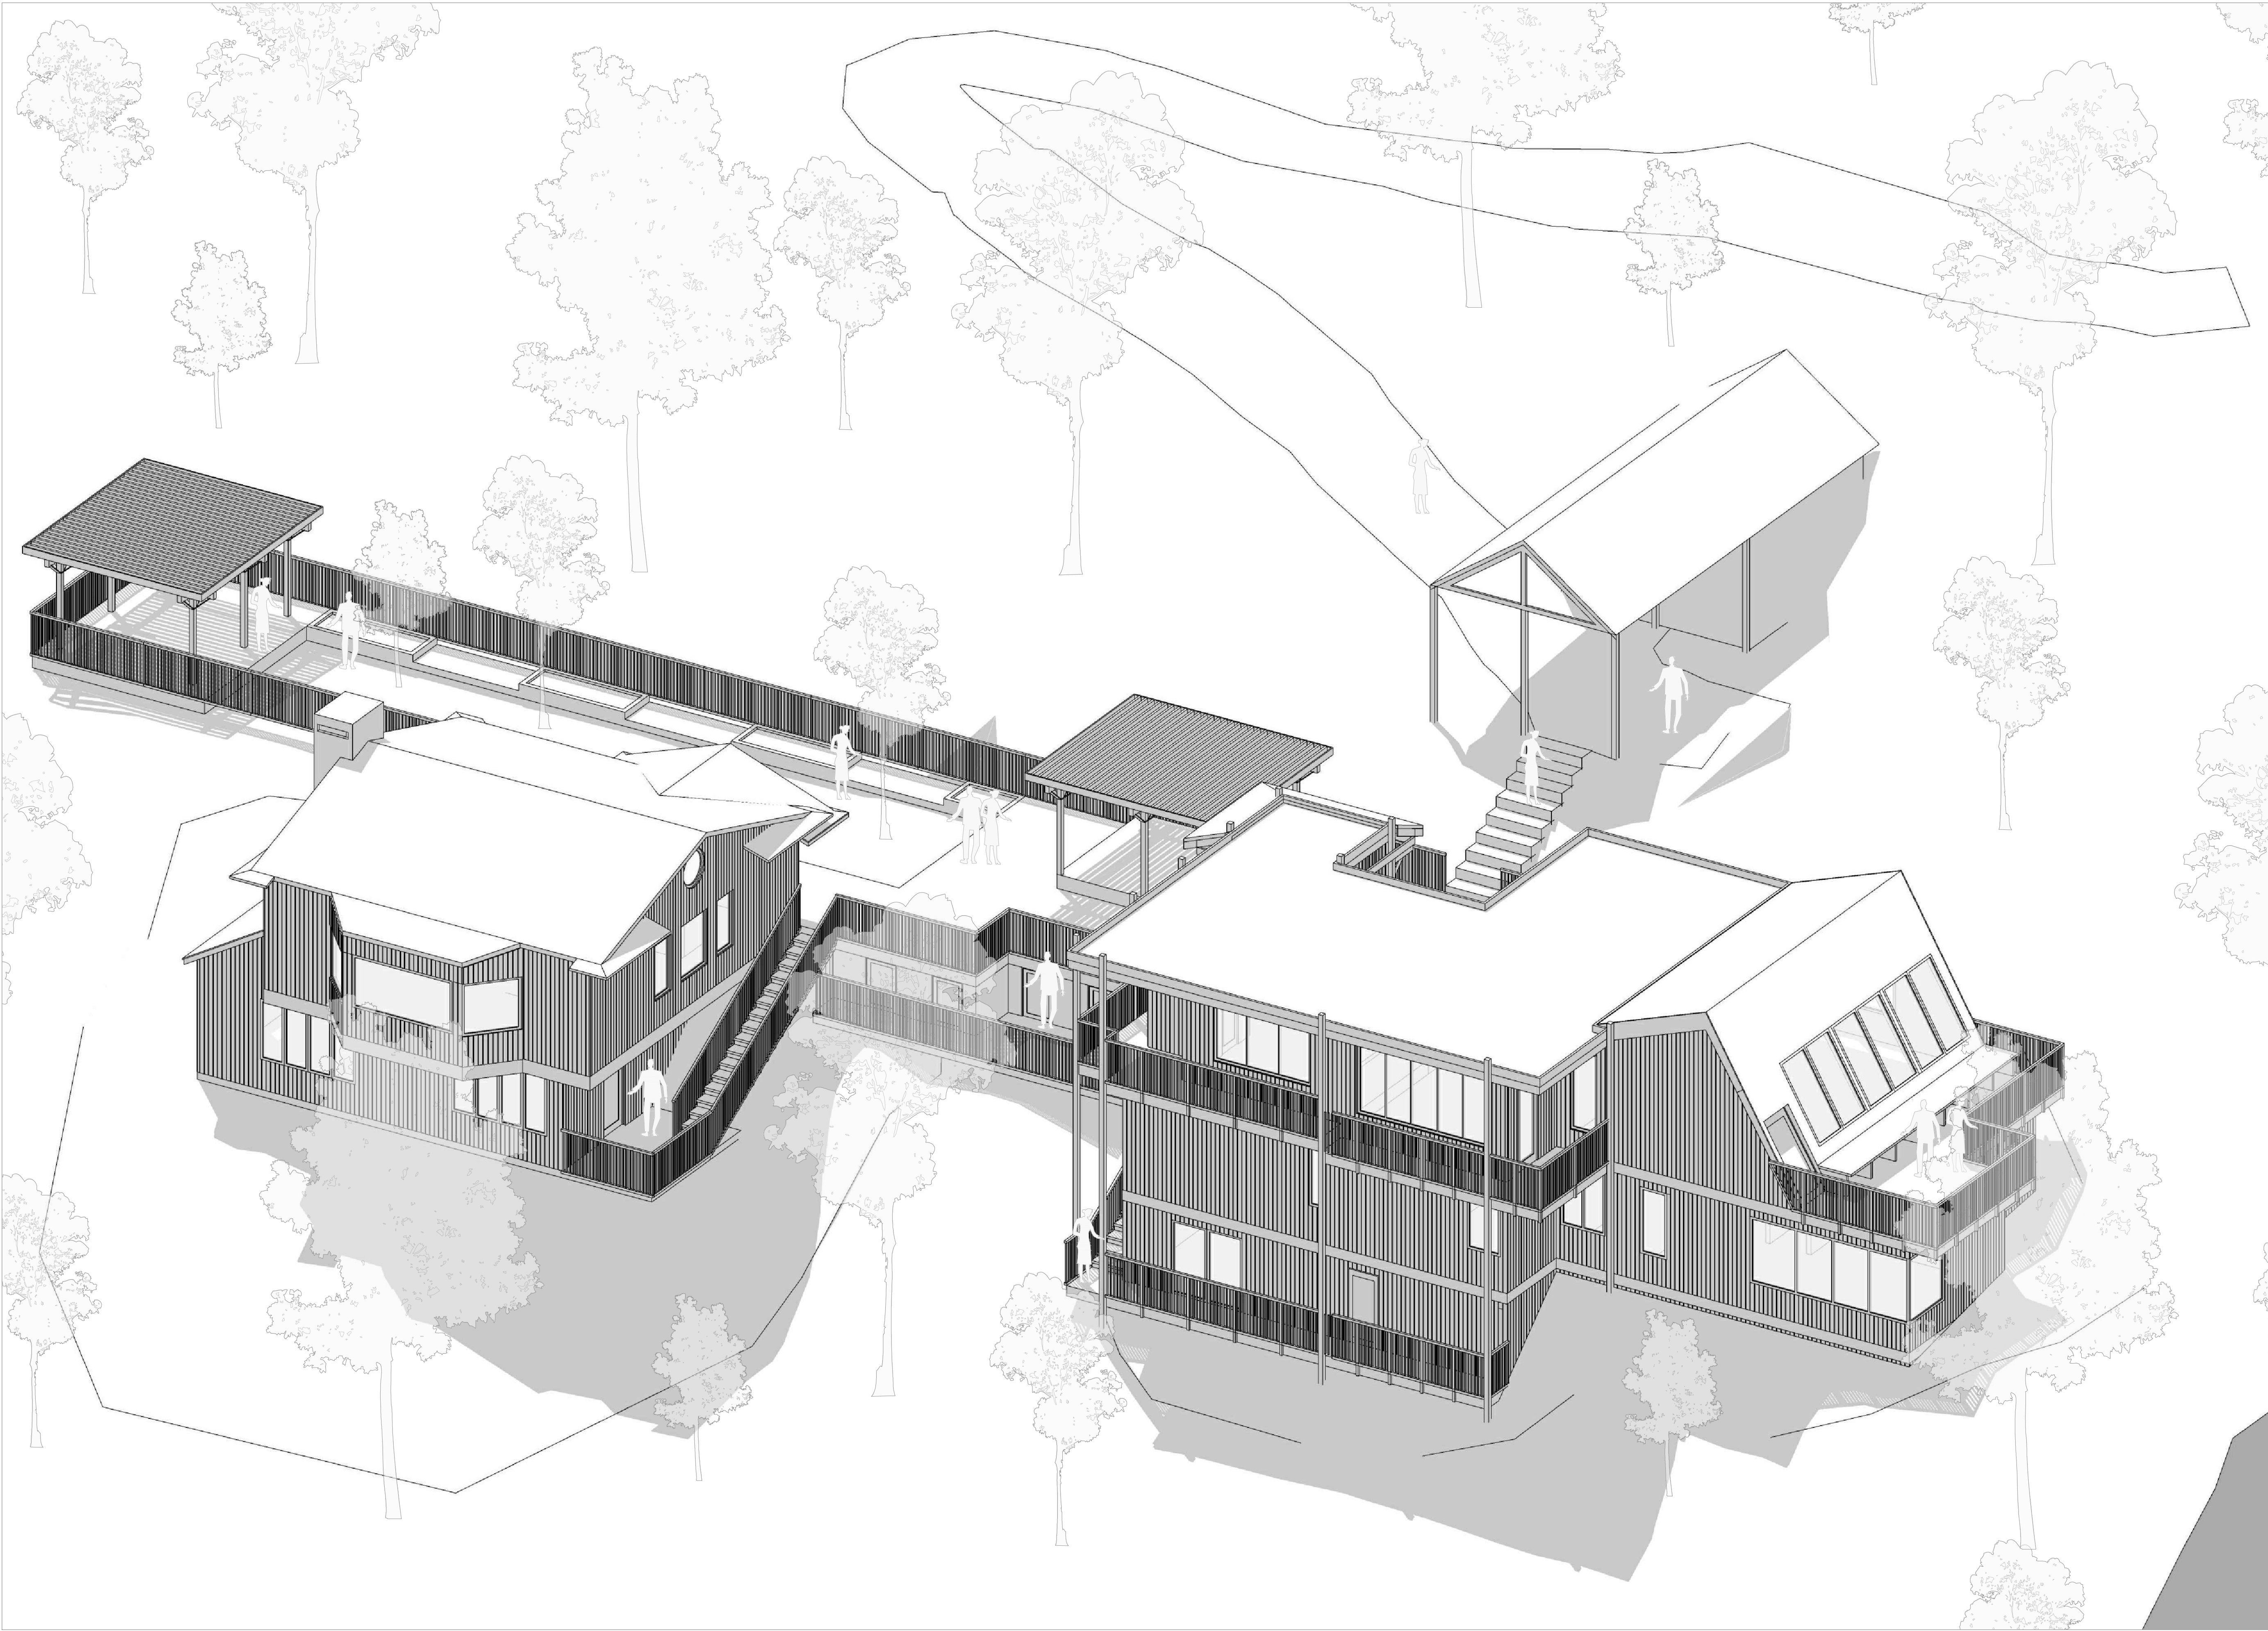

ARCHITECT

JUAN MANUEL PORTILLO MATHEUS  
Email: mksarquitectos@gmail.com  
Cell phone: +57 318 375 9158

SIGN

TEAM

EMANUEL RAMIREZ ZAPATA

LEGEND

MAP

PROJECT

STEPHAN VAN DER MERSCH HOUSE


|        |               |
|--------|---------------|
| DATE   | 2024-04-05    |
| SCALE  | NO SCALE      |
| FORMAT | ANSI EXPAND D |

|            |       |
|------------|-------|
| CONTENTS   | SHEET |
| ISOMETRICS | 09/31 |


NOTES

- Do not take measurements directly on the plane.
- Do not make modifications to the plans without authorization from the architects.
- Verify all measures on the site.
- This plan cancels the previous ones to the date.



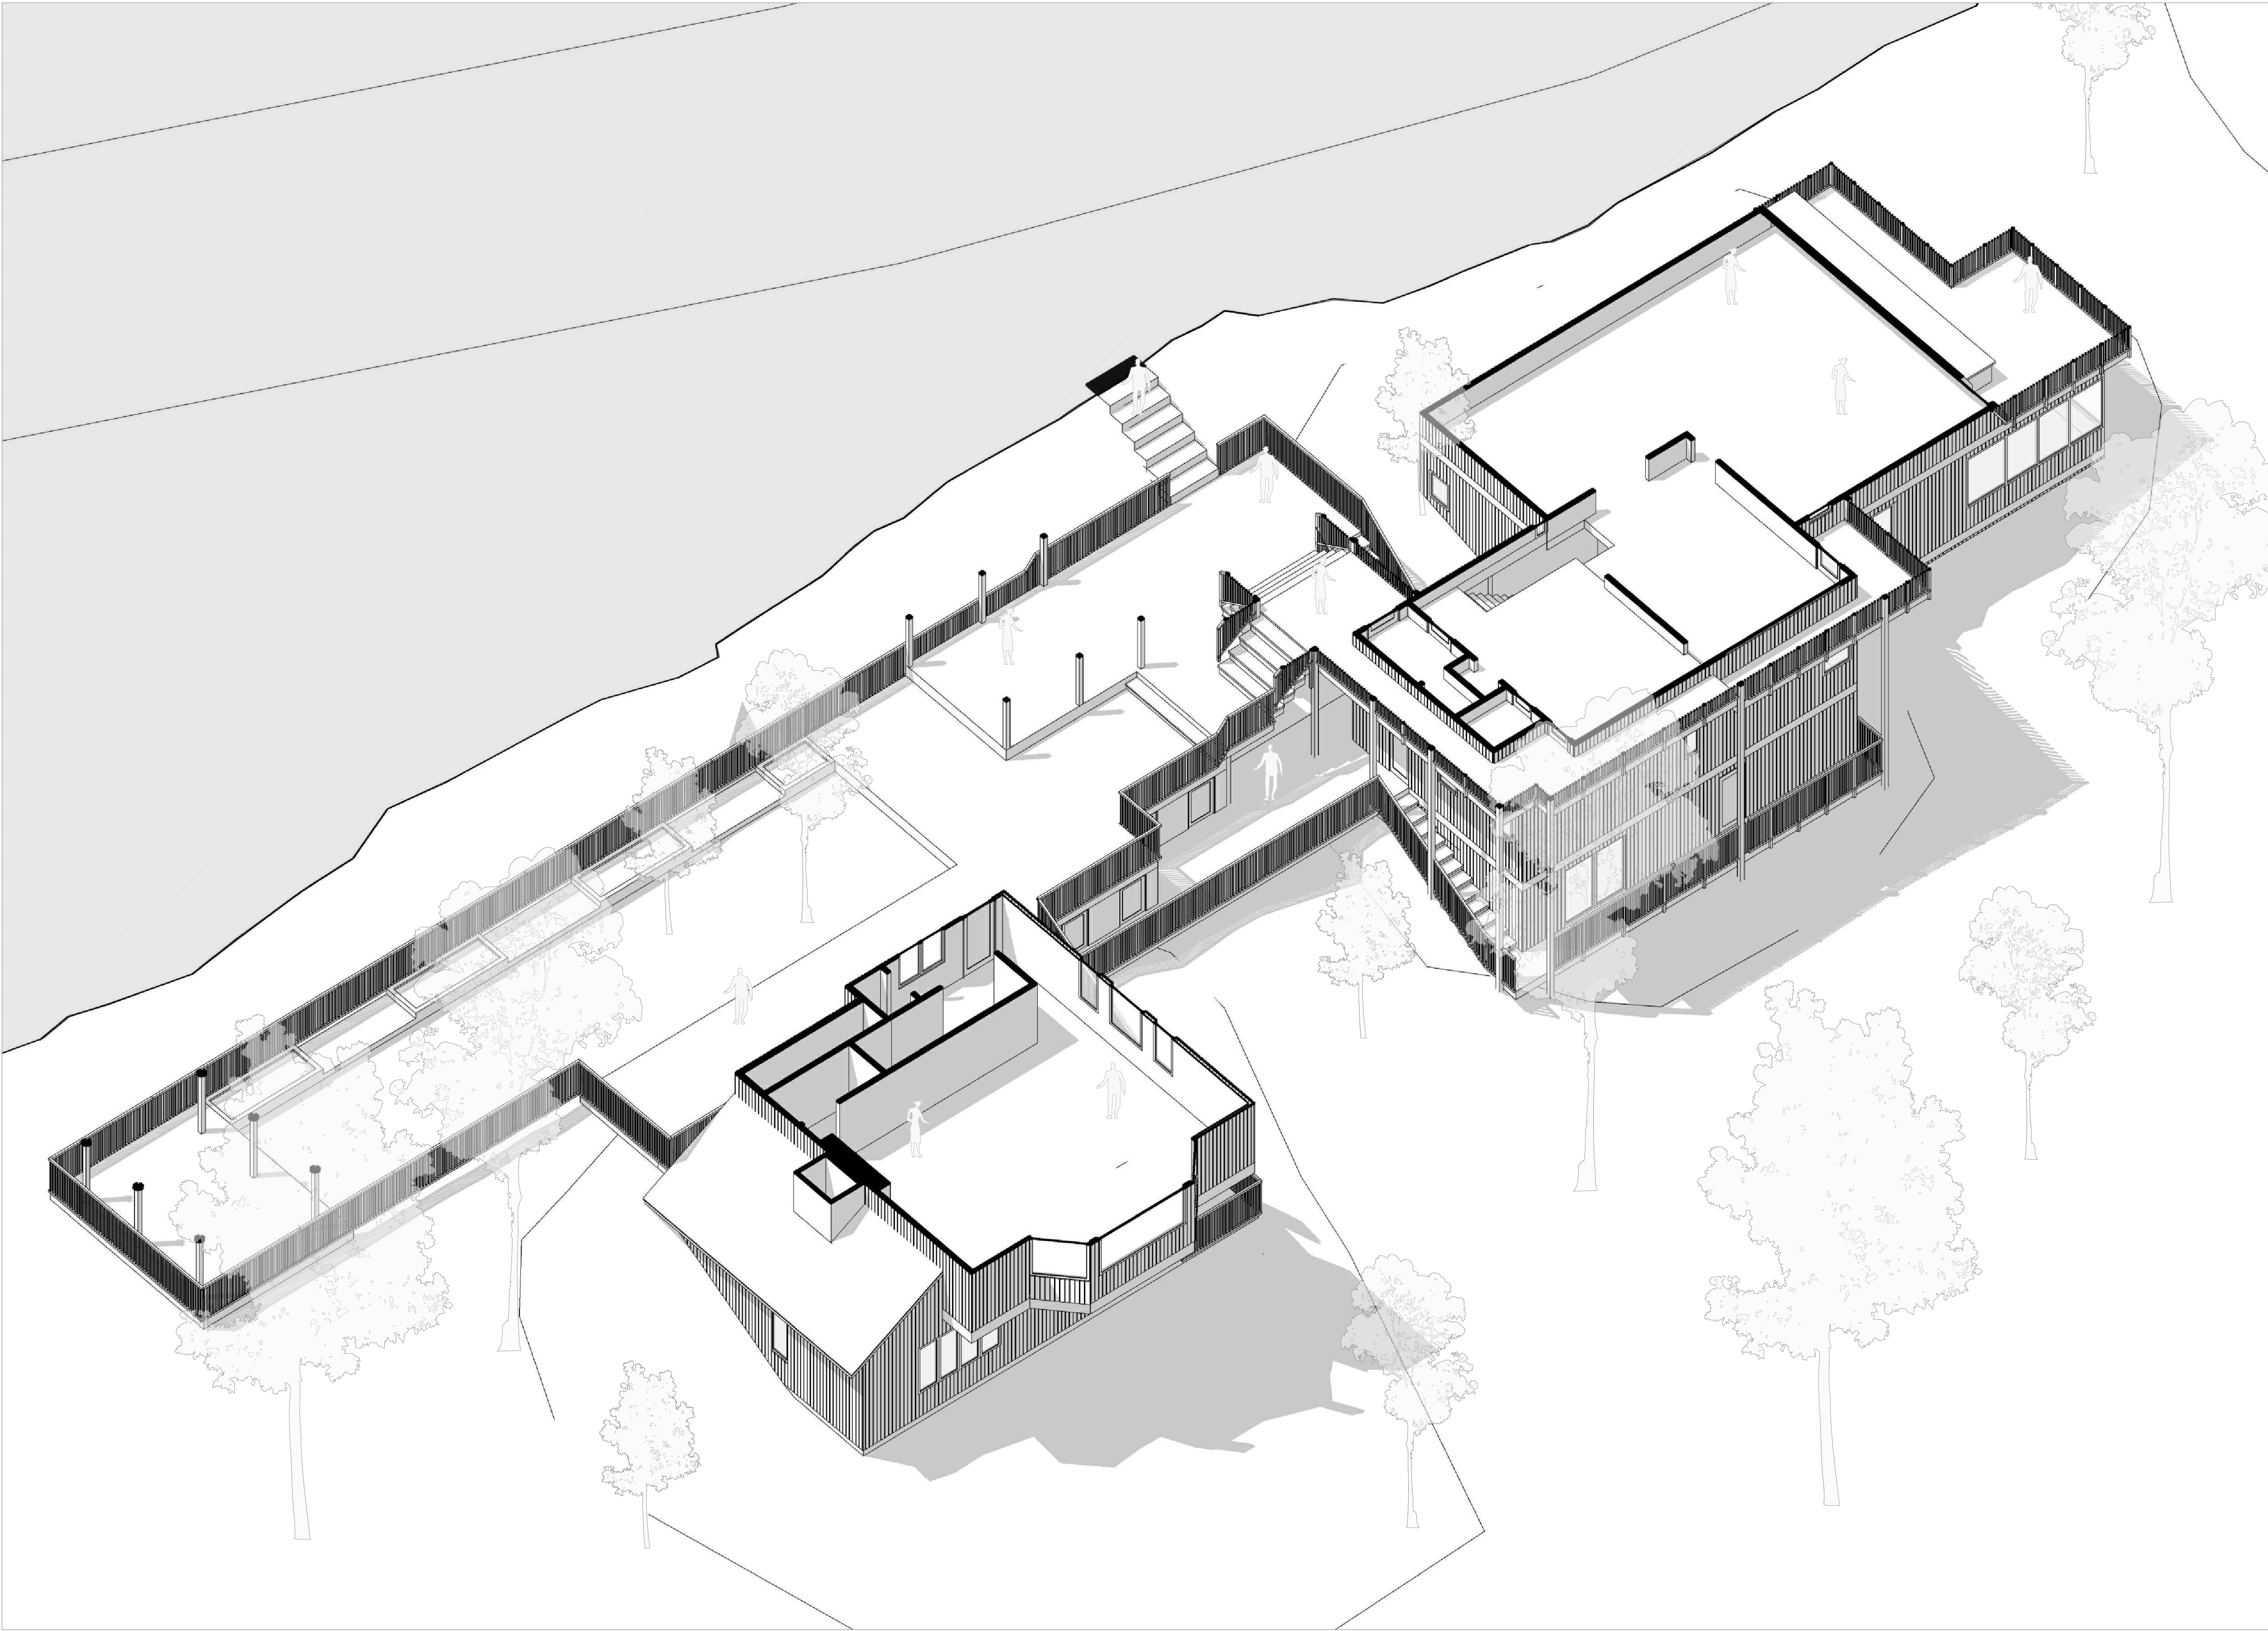



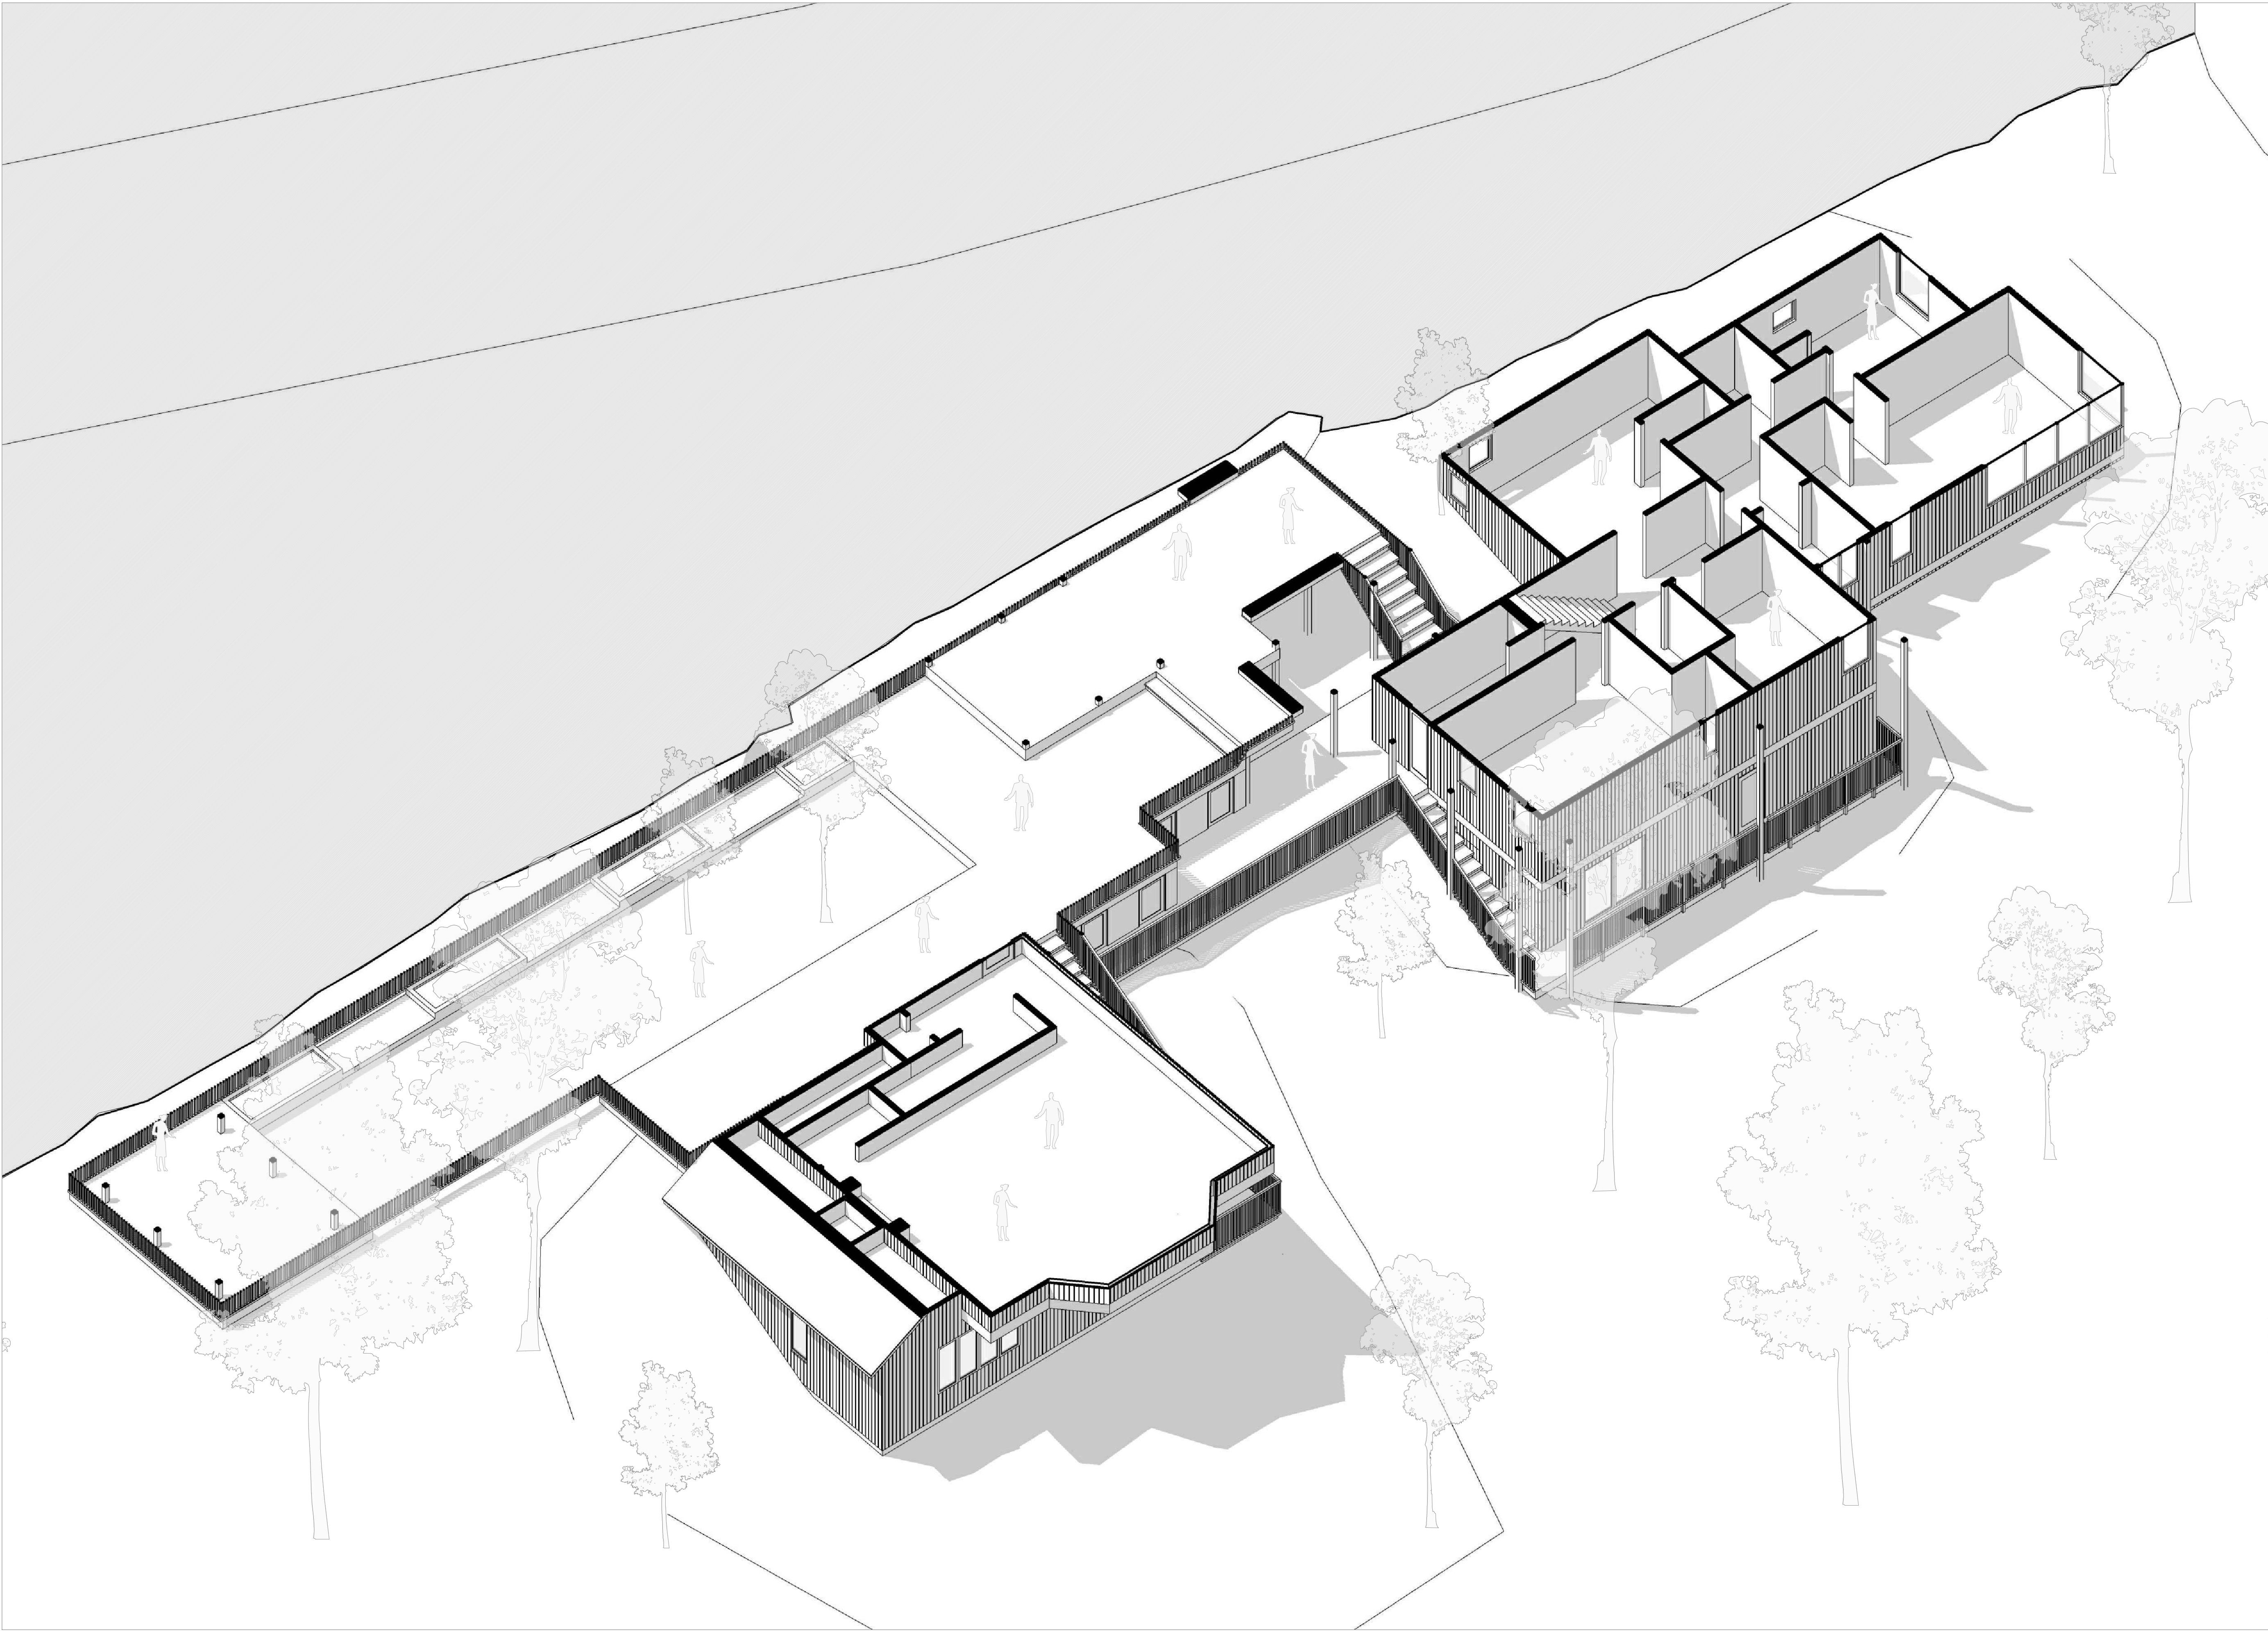

ARCHITECT  
JUAN MANUEL PORTILLO MATHEUS  
Email: mks.arquitectos@gmail.com  
Cell phone: +57 318 375 9158  
SIGN

TEAM  
EMANUEL RAMIREZ ZAPATA

LEGEND

MAP

PROJECT  
STEPHAN VAN DER MERSCH HOUSE


|        |               |
|--------|---------------|
| DATE   | 2024-04-05    |
| SCALE  | NO SCALE      |
| FORMAT | ANSI EXPAND D |

|            |       |
|------------|-------|
| CONTENTS   | SHEET |
| ISOMETRICS | 11/31 |

NOTES

- Do not take measurements directly on the plane.
- Do not make modifications to the plans without authorization from the architects.
- Verify all measures on the site.
- This plan cancels the previous ones to the date.




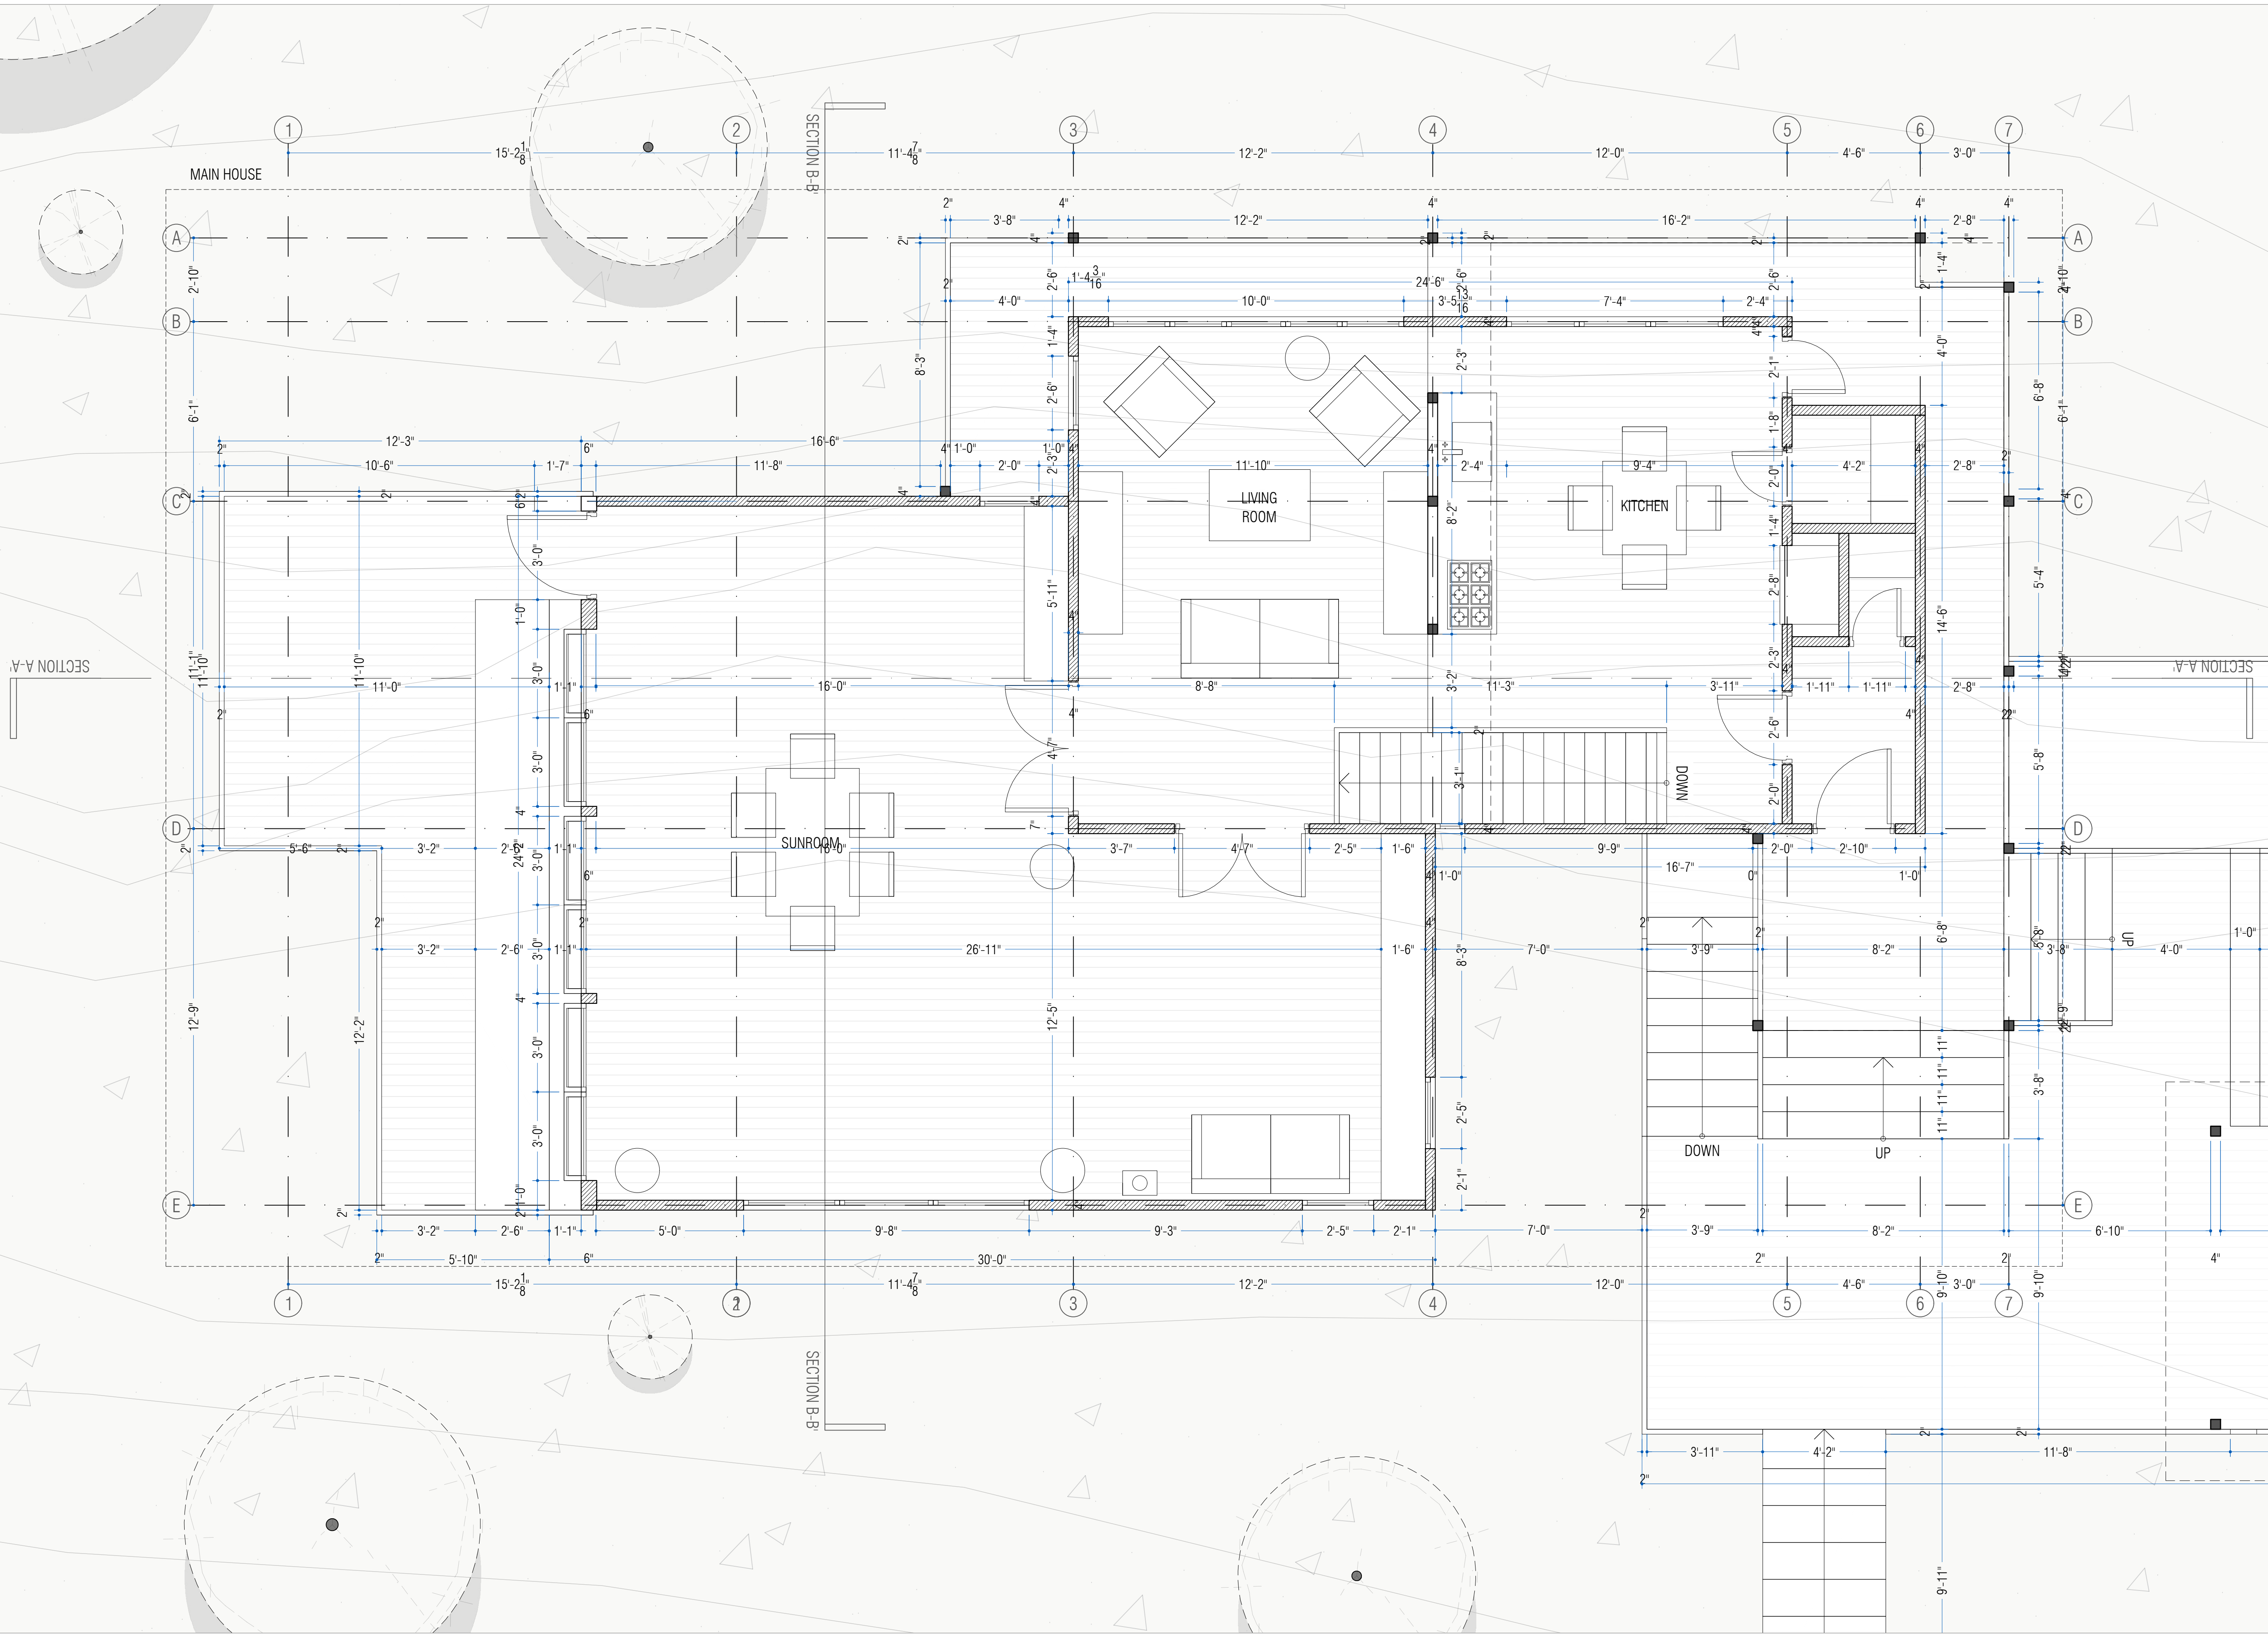







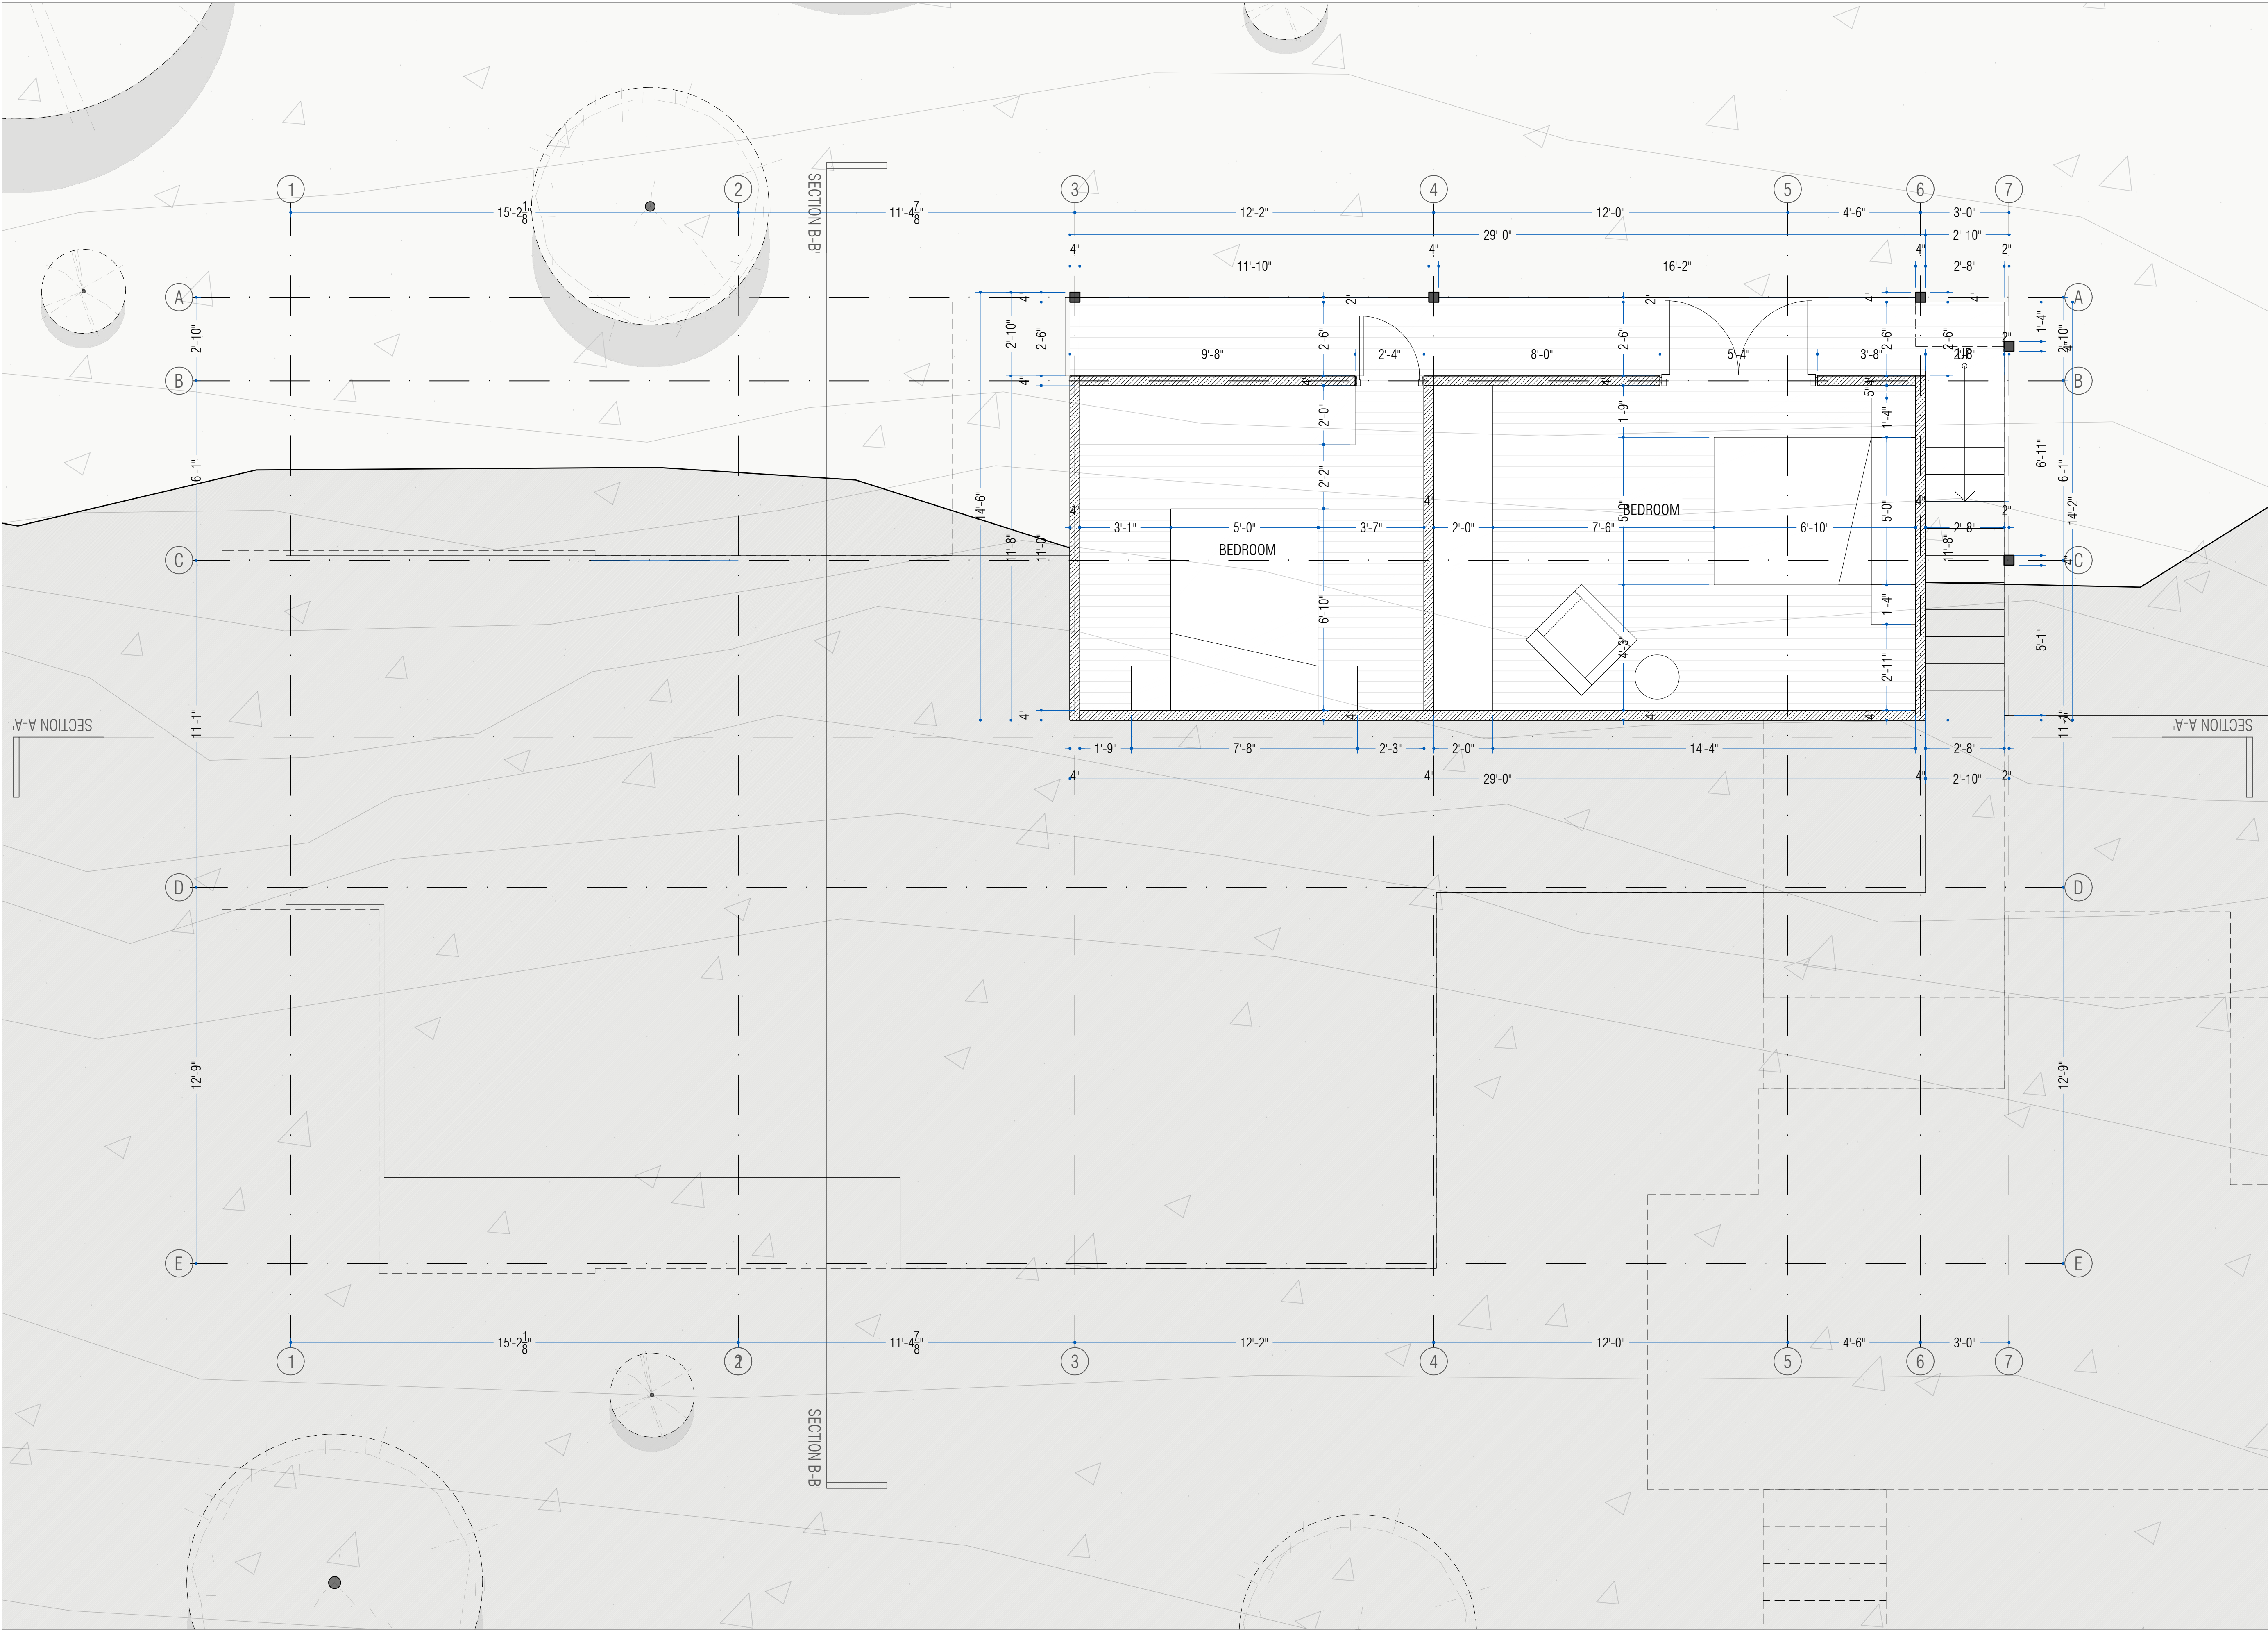

ARCHITECT  
JUAN MANUEL PORTILLO MATHEUS  
Email: mks.arquitectos@gmail.com  
Cell phone: +57 318 375 9158  
SIGN

TEAM  
EMANUEL RAMIREZ ZAPATA

LEGEND

MAP


PROJECT  
STEPHAN VAN DER MERSC HOUSE

DATE 2024-04-05  
SCALE 3/8" = 1'0"  
FORMAT ANSI EXPAND D


CONTENTS SHEET  
MAIN HOUSE THIRD FLOOR PLAN 14/31

NOTES  
- Do not take measurements directly on the plane.  
- Do not make modifications to the plans without authorization from the architects.  
- Verify all measures on the site.  
- This plan cancels the previous ones to the date.



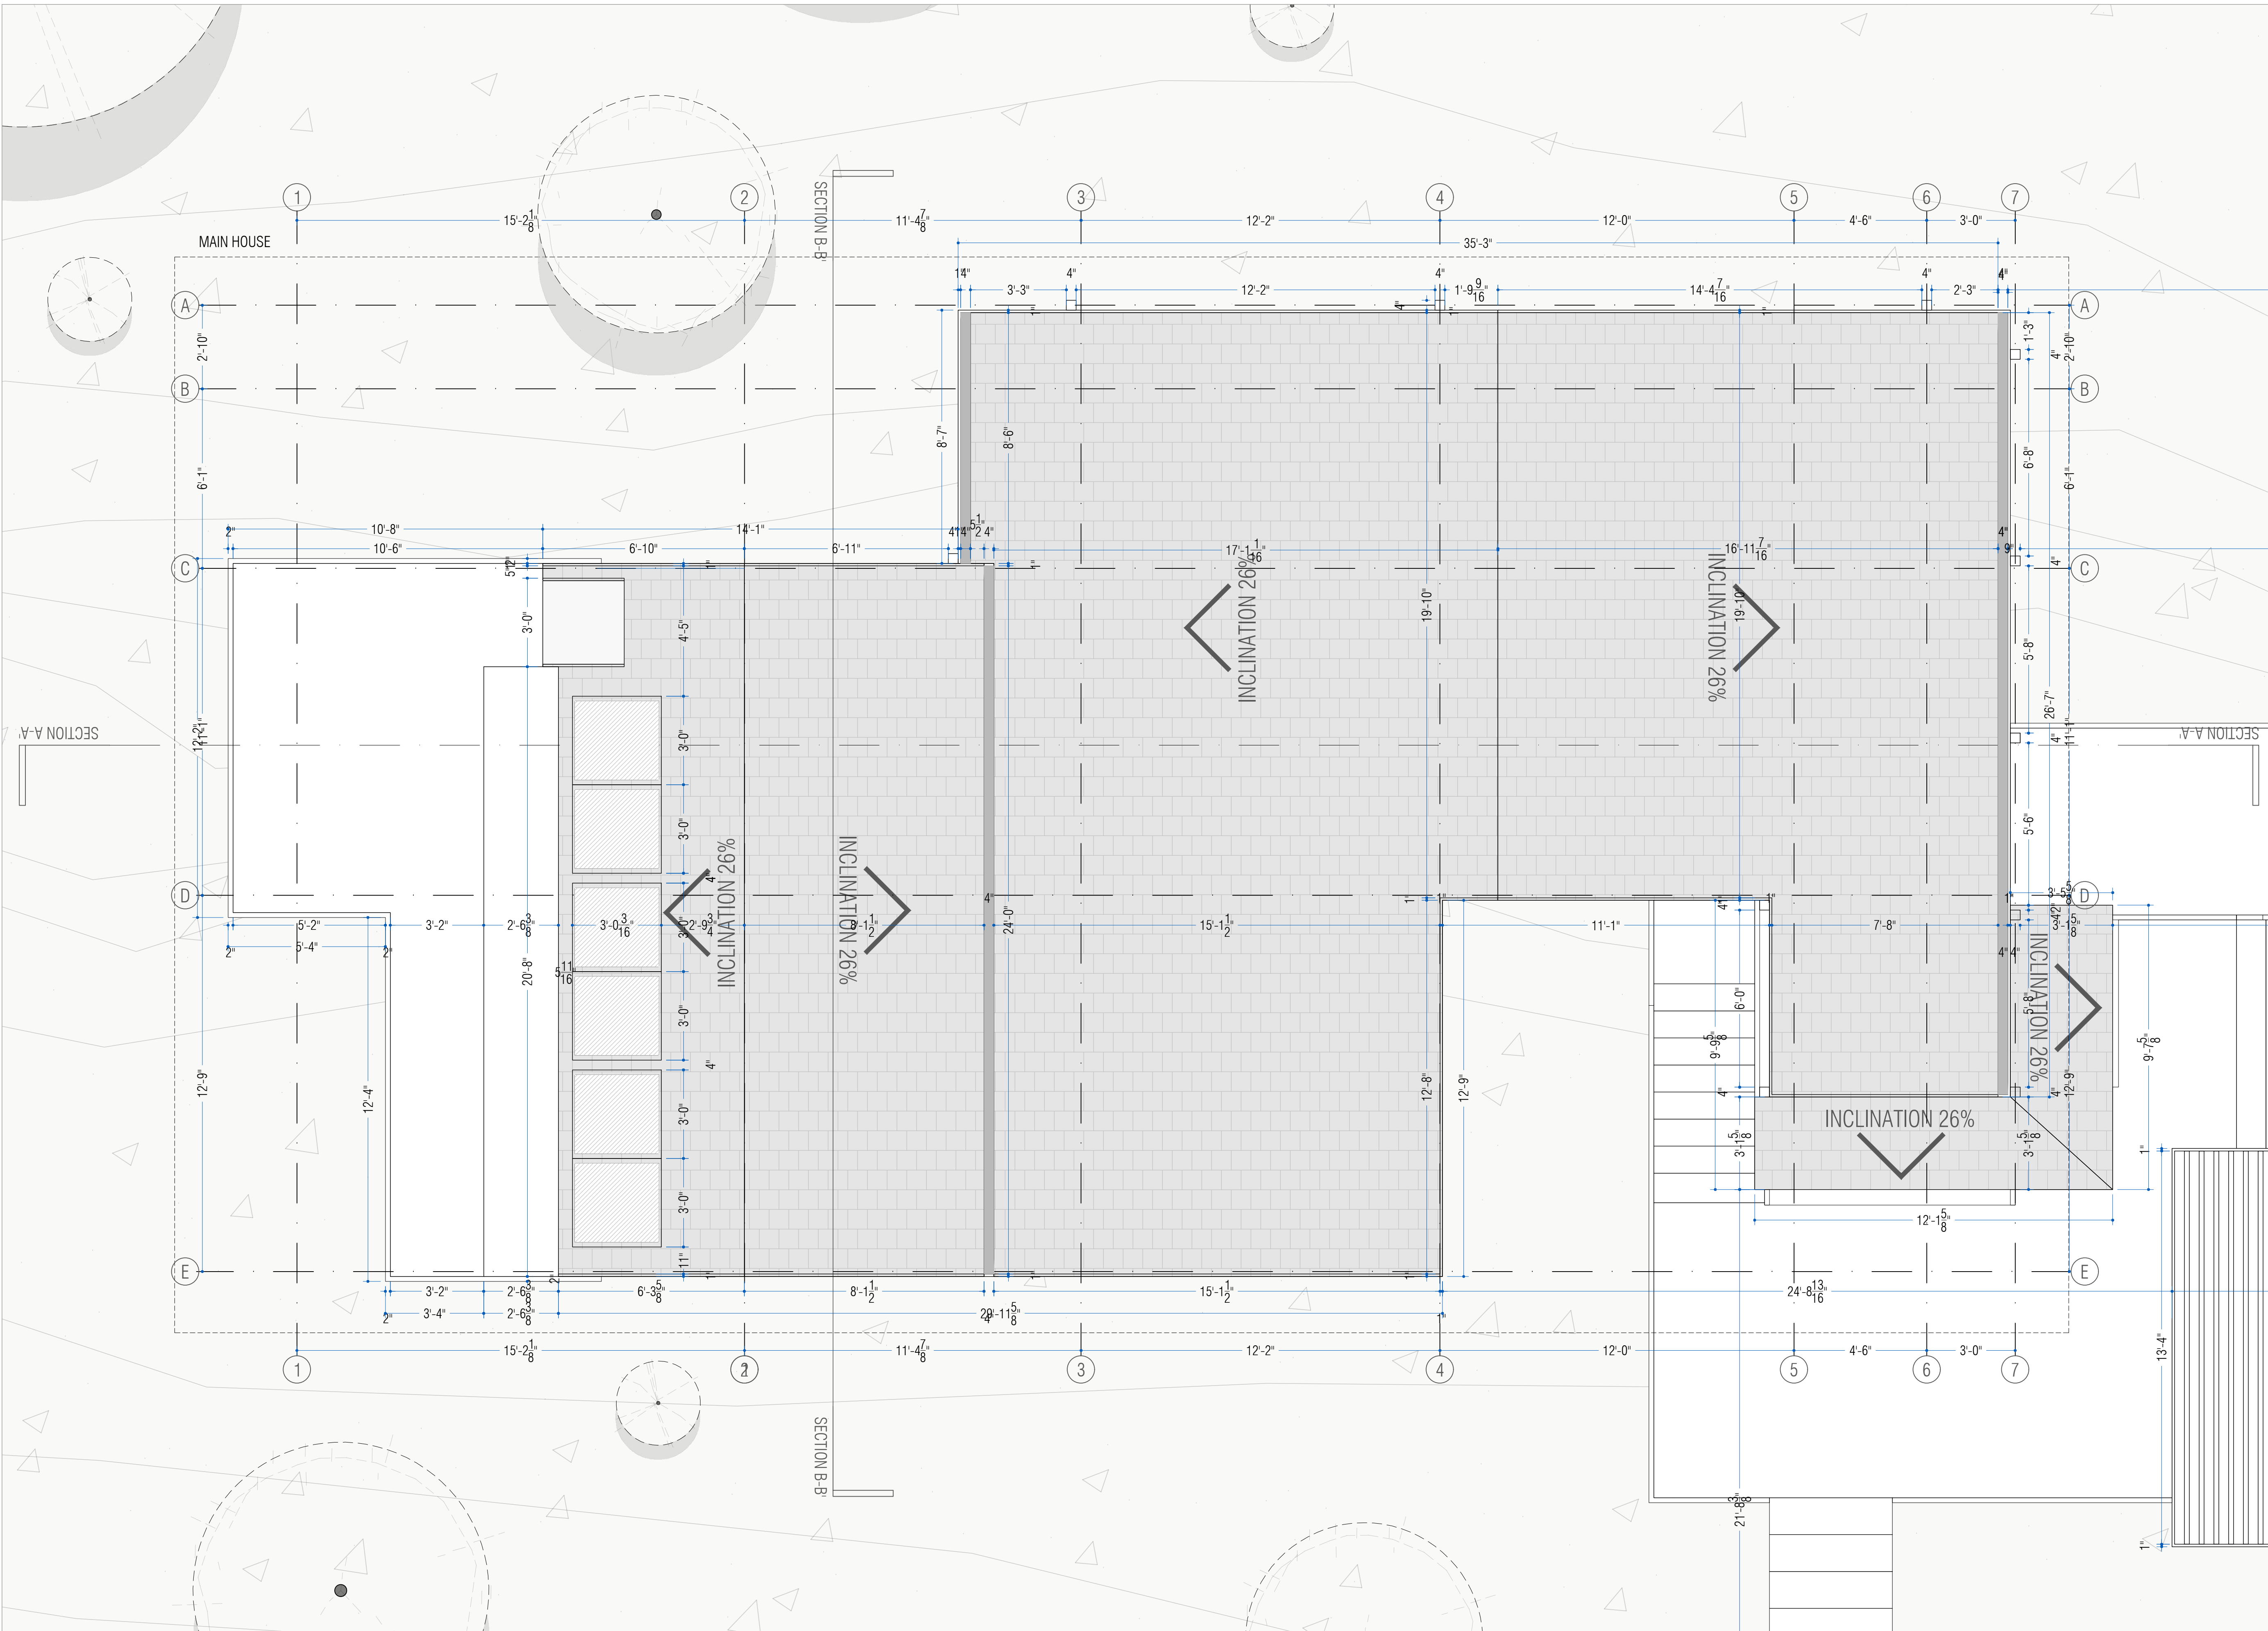



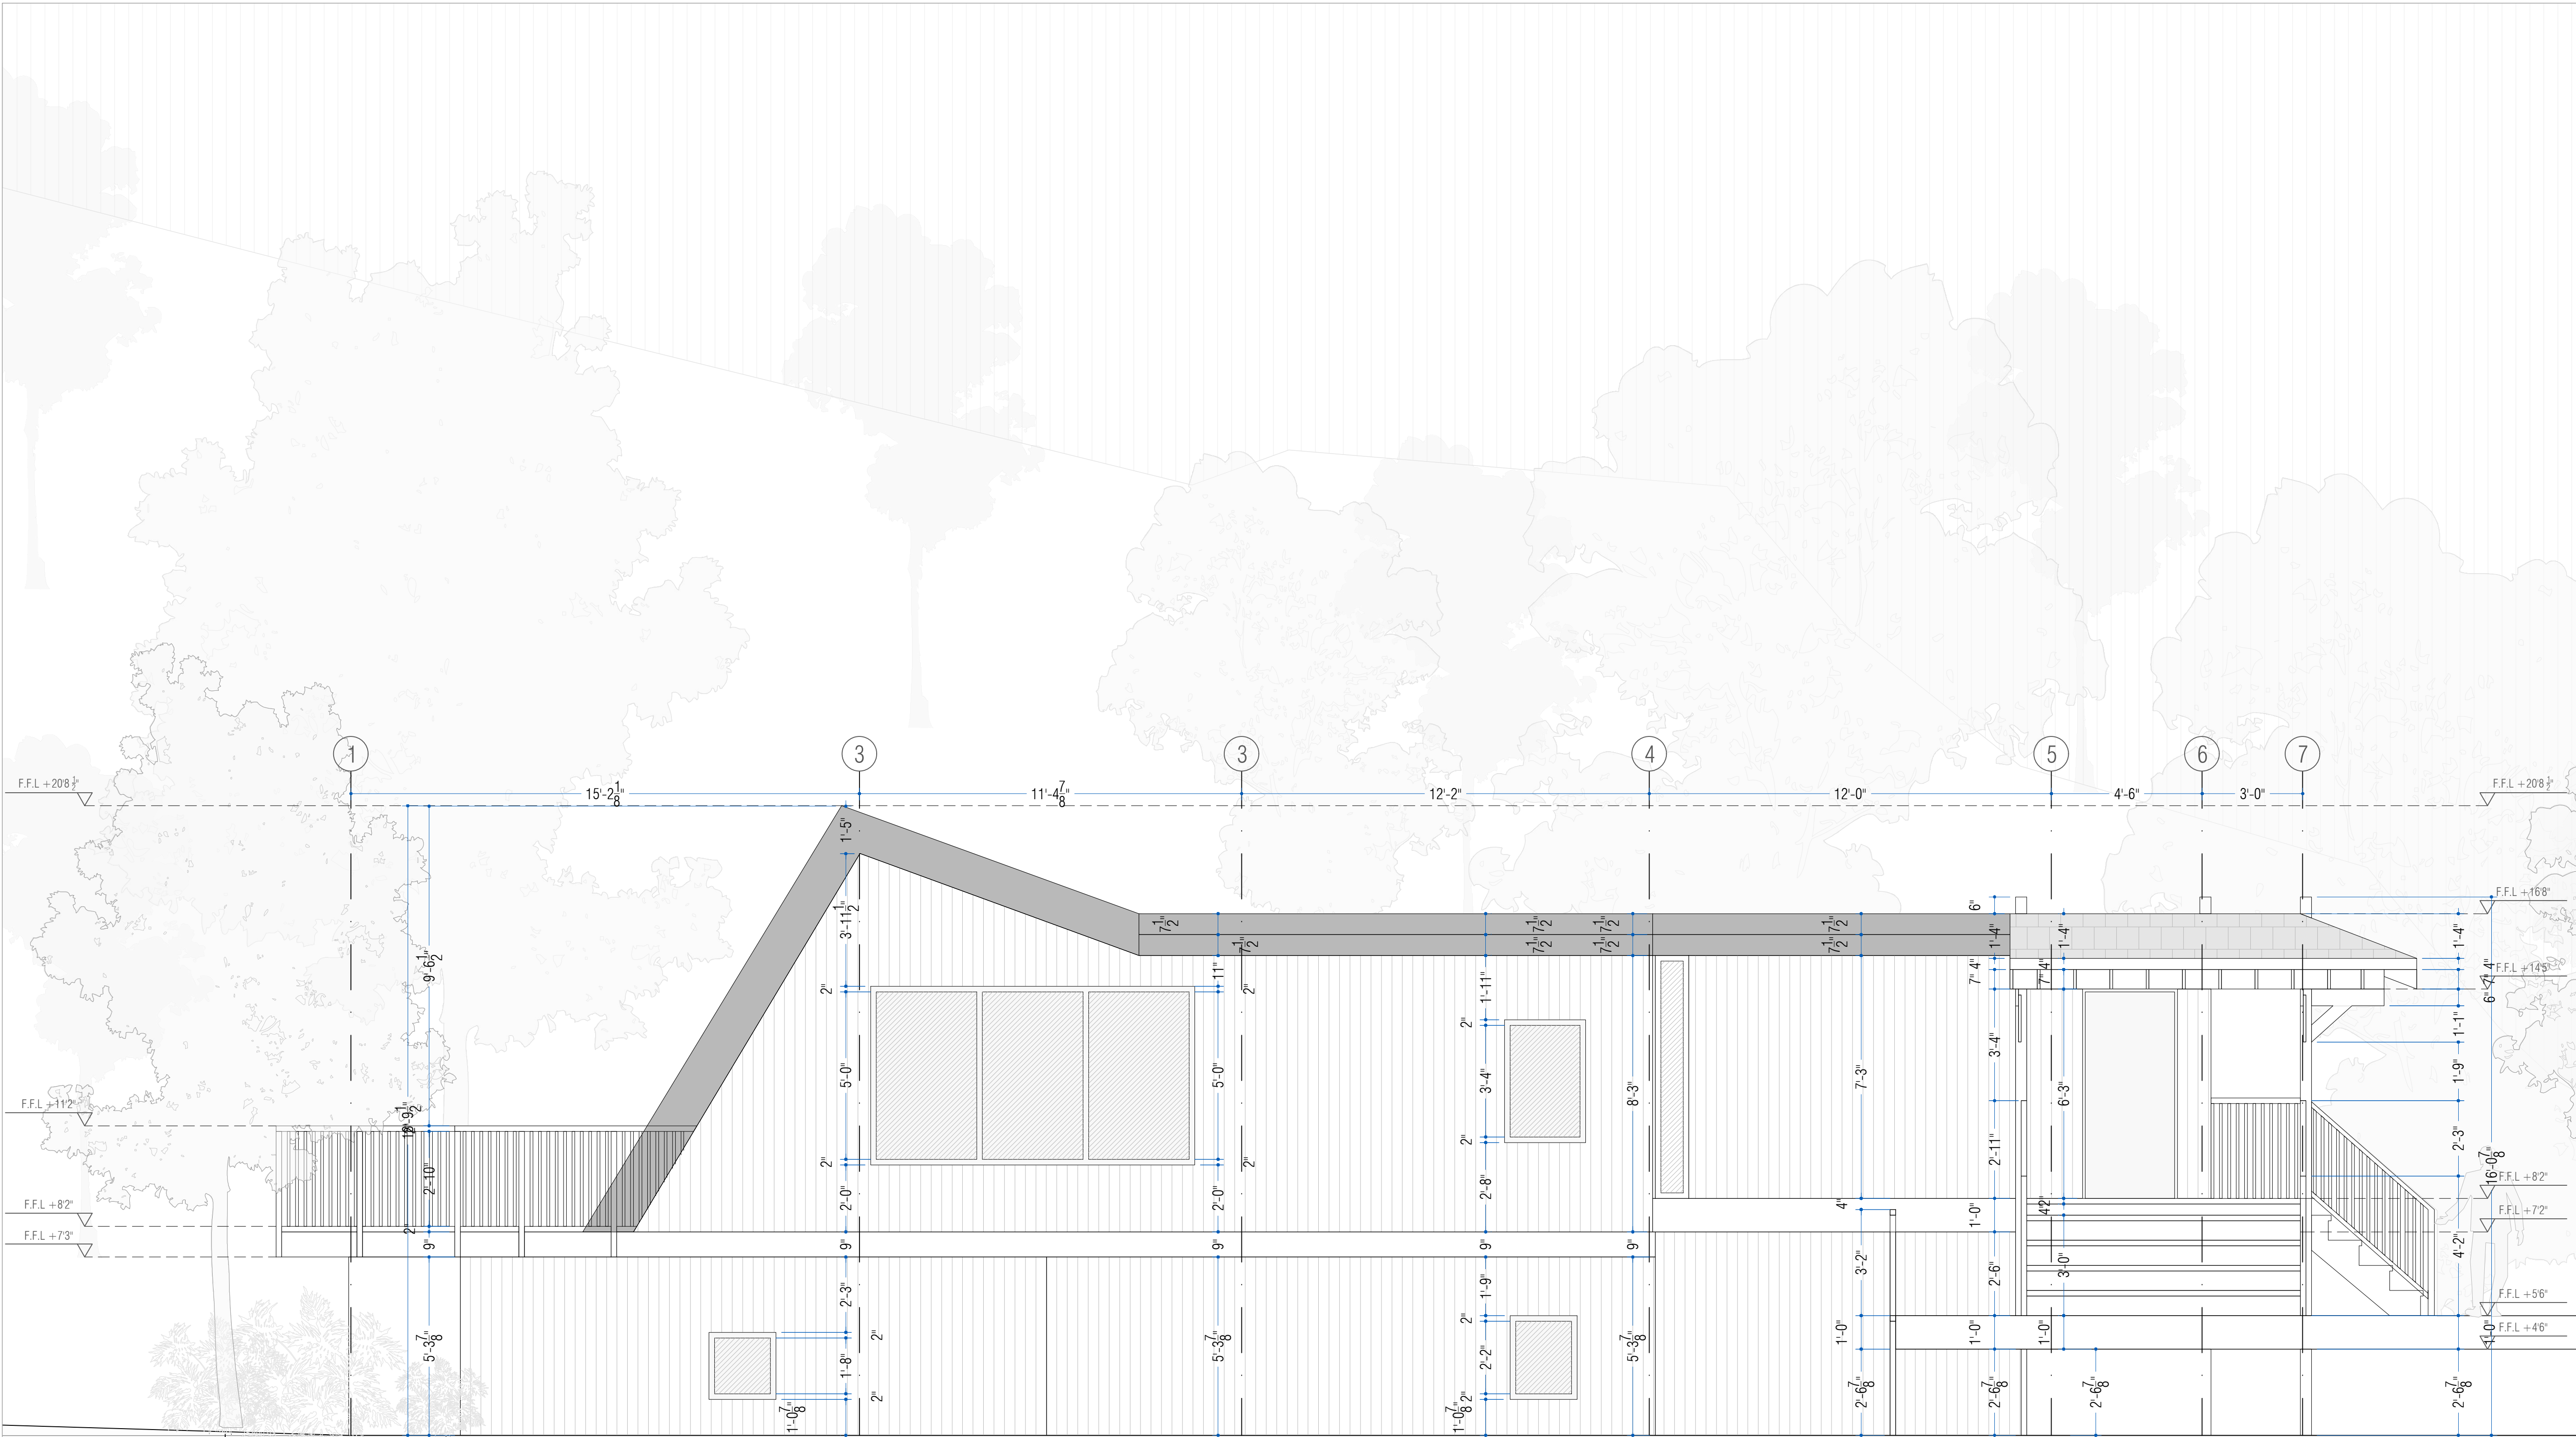

EAST ELEVATION



- Do not take measurements directly on the plane.
- Do not make modifications to the plans without authorization from the architects.
- Verify all measures on the site.
- This plan cancels the previous ones to the date.



- Do not take measurements directly on the plane.
- Do not make modifications to the plans without authorization from the architects.
- Verify all measures on the site.
- This plan cancels the previous ones to the date.

WEST ELEVATION





## ARCHITECT

JUAN MANUEL PORTILLO MATHEUS

Email: mks.arquitectos@gmail.com

Cell phone: +57 318 375 9158

## SIGN

## TEAM

EMANUEL RAMIREZ ZAPATA

## LEGEND

## MAP

## PROJECT

STEPHAN VAN DER MERSCH HOUSE

DATE 2024-04-05

SCALE 3/8" = 1'0"

FORMAT ANSI EXPAND D

## CONTENTS

MAIN HOUSE ELEVATIONS

## SHEET

18/31

## NOTES

- Do not take measurements directly on the plane.
- Do not make modifications to the plans without authorization from the architects.
- Verify all measures on the site.
- This plan cancels the previous ones to the date.


NORTH ELEVATION









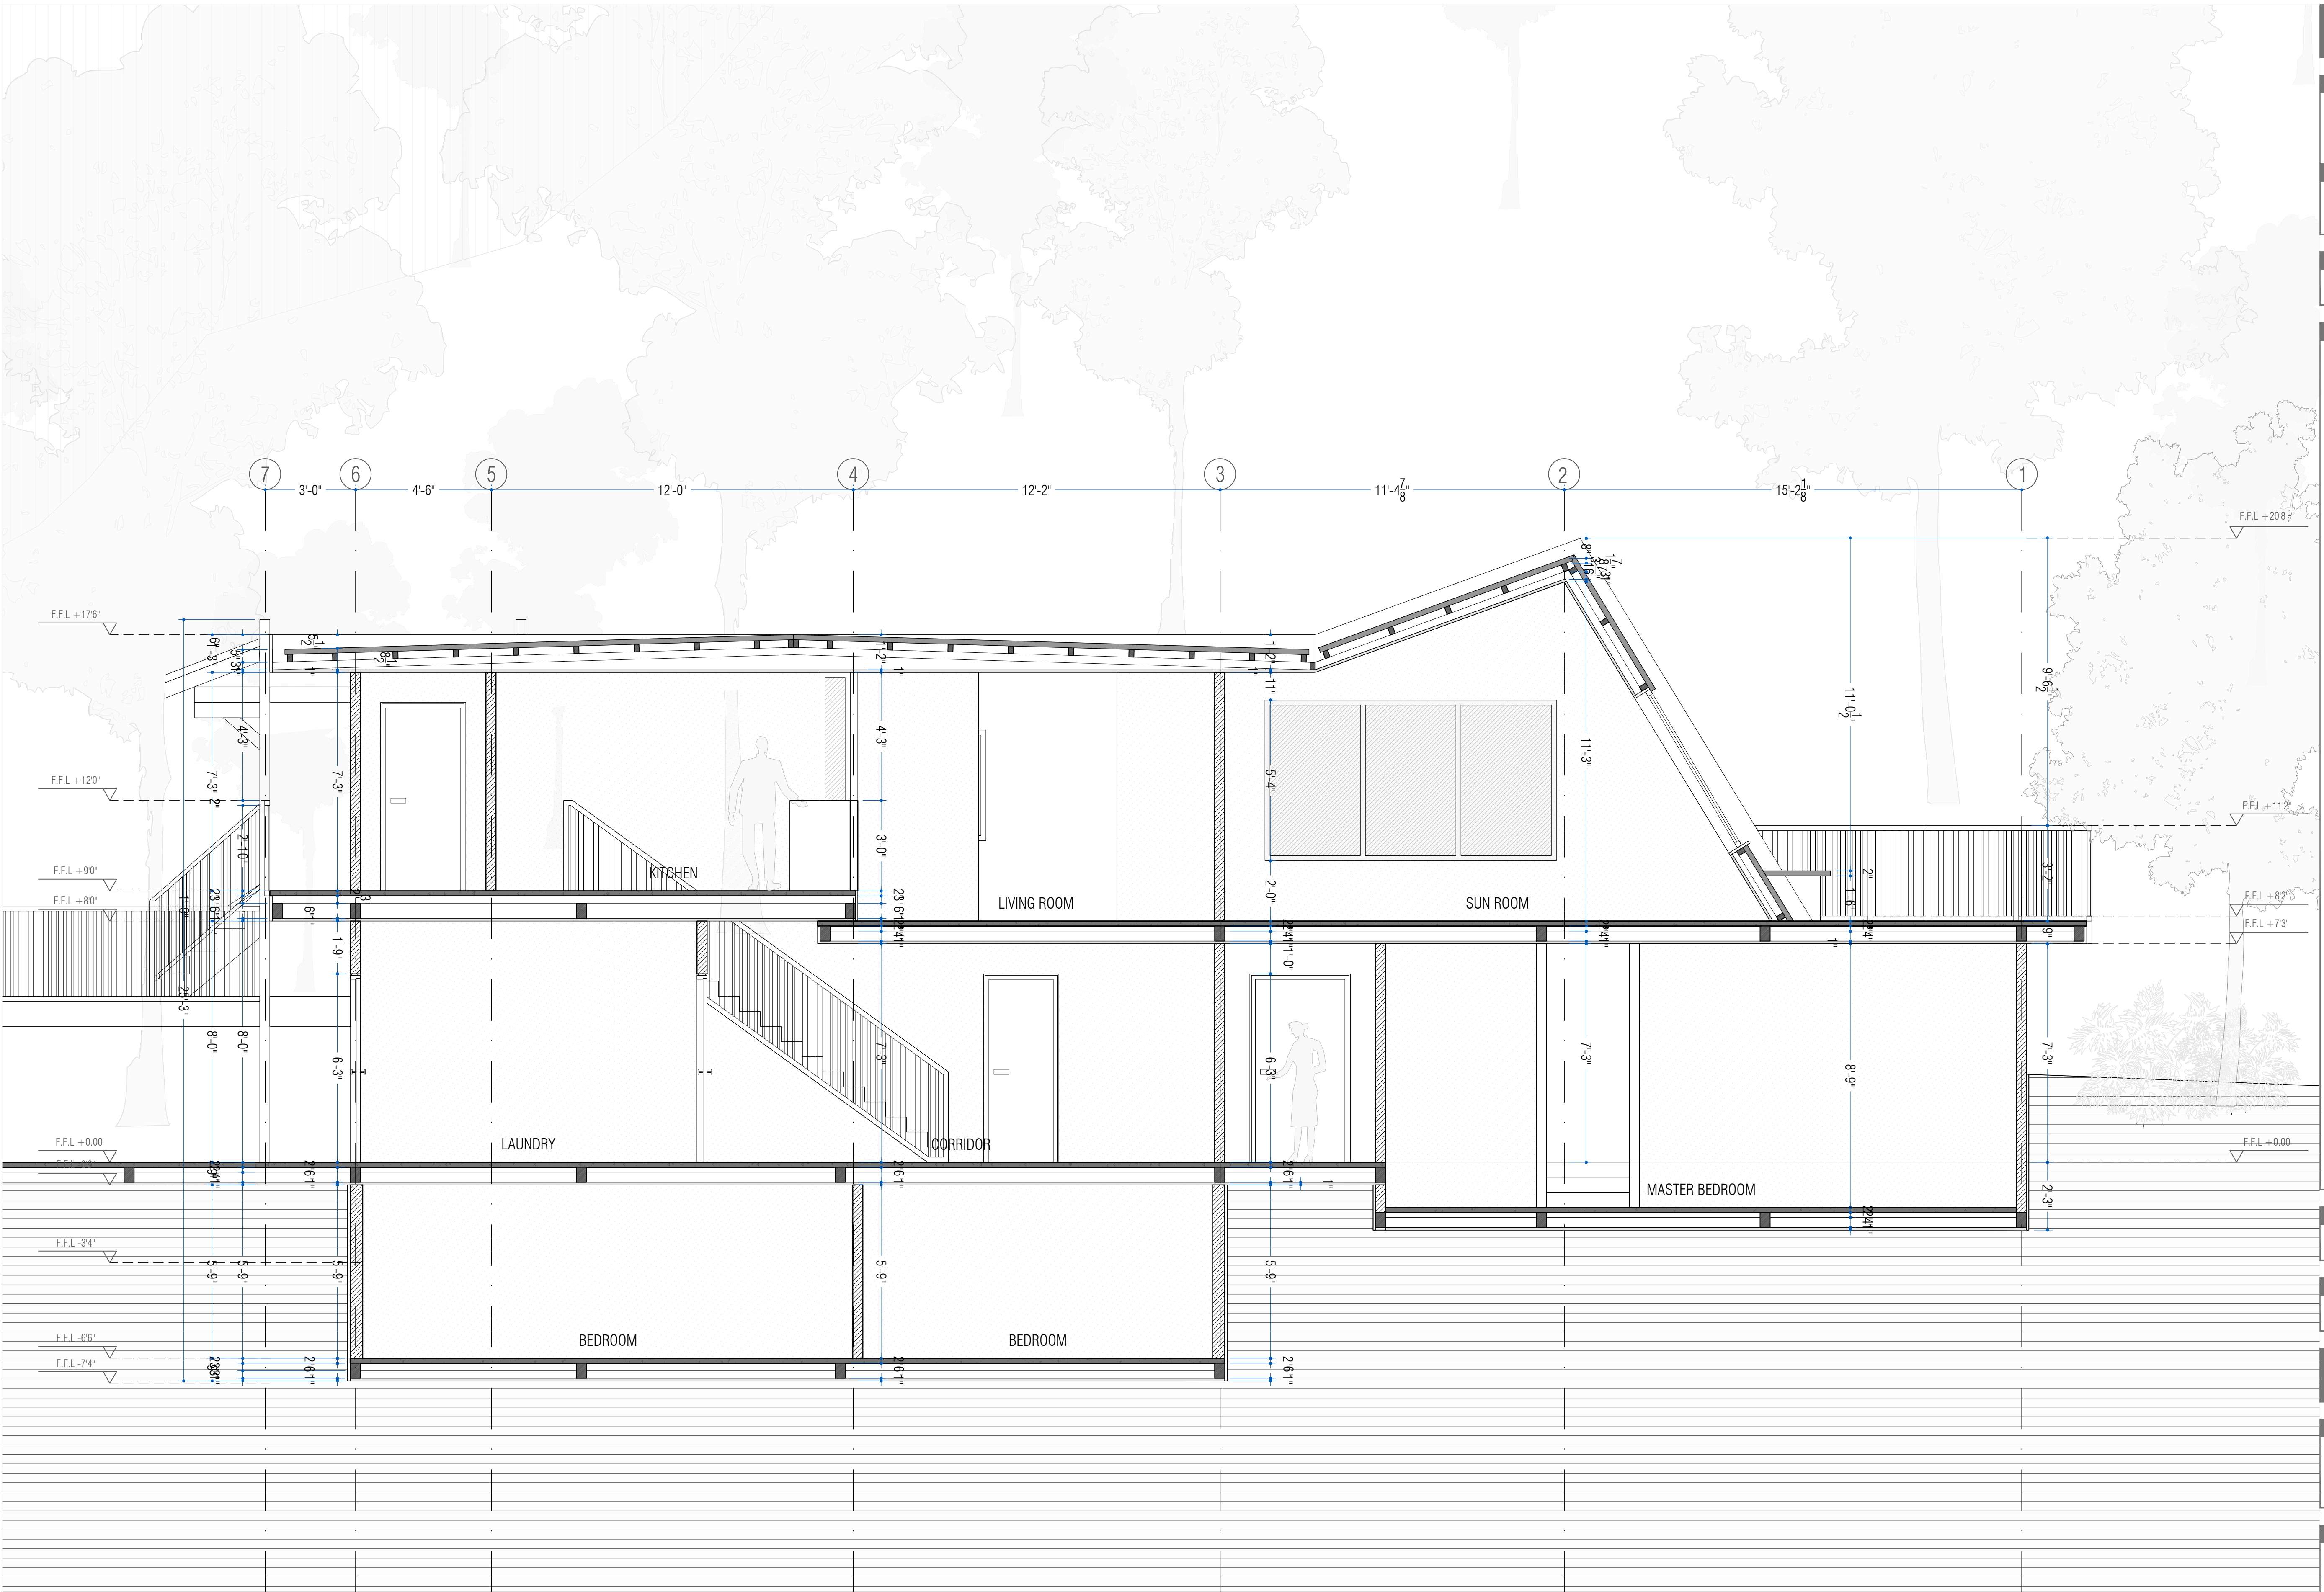

SECTION A-A'





## ARCHITECT

JUAN MANUEL PORTILLO MATHEUS

Email: mks.arquitectos@gmail.com

Cell phone: +57 318 375 9158

## SIGN

## TEAM

EMANUEL RAMIREZ ZAPATA

## LEGEND

## MAP

## PROJECT

STEPHAN VAN DER MERSCH HOUSE

## DATE

2024-04-05

## SCALE

3/8" = 1'0"

## FORMAT

ANSI EXPAND D

## CONTENTS

MAIN HOUSE SECTIONS

## SHEET

21/31


## NOTES

- Do not take measurements directly on the plane.
- Do not make modifications to the plans without authorization from the architects.
- Verify all measures on the site.
- This plan cancels the previous ones to the date.


SECTION B-B'





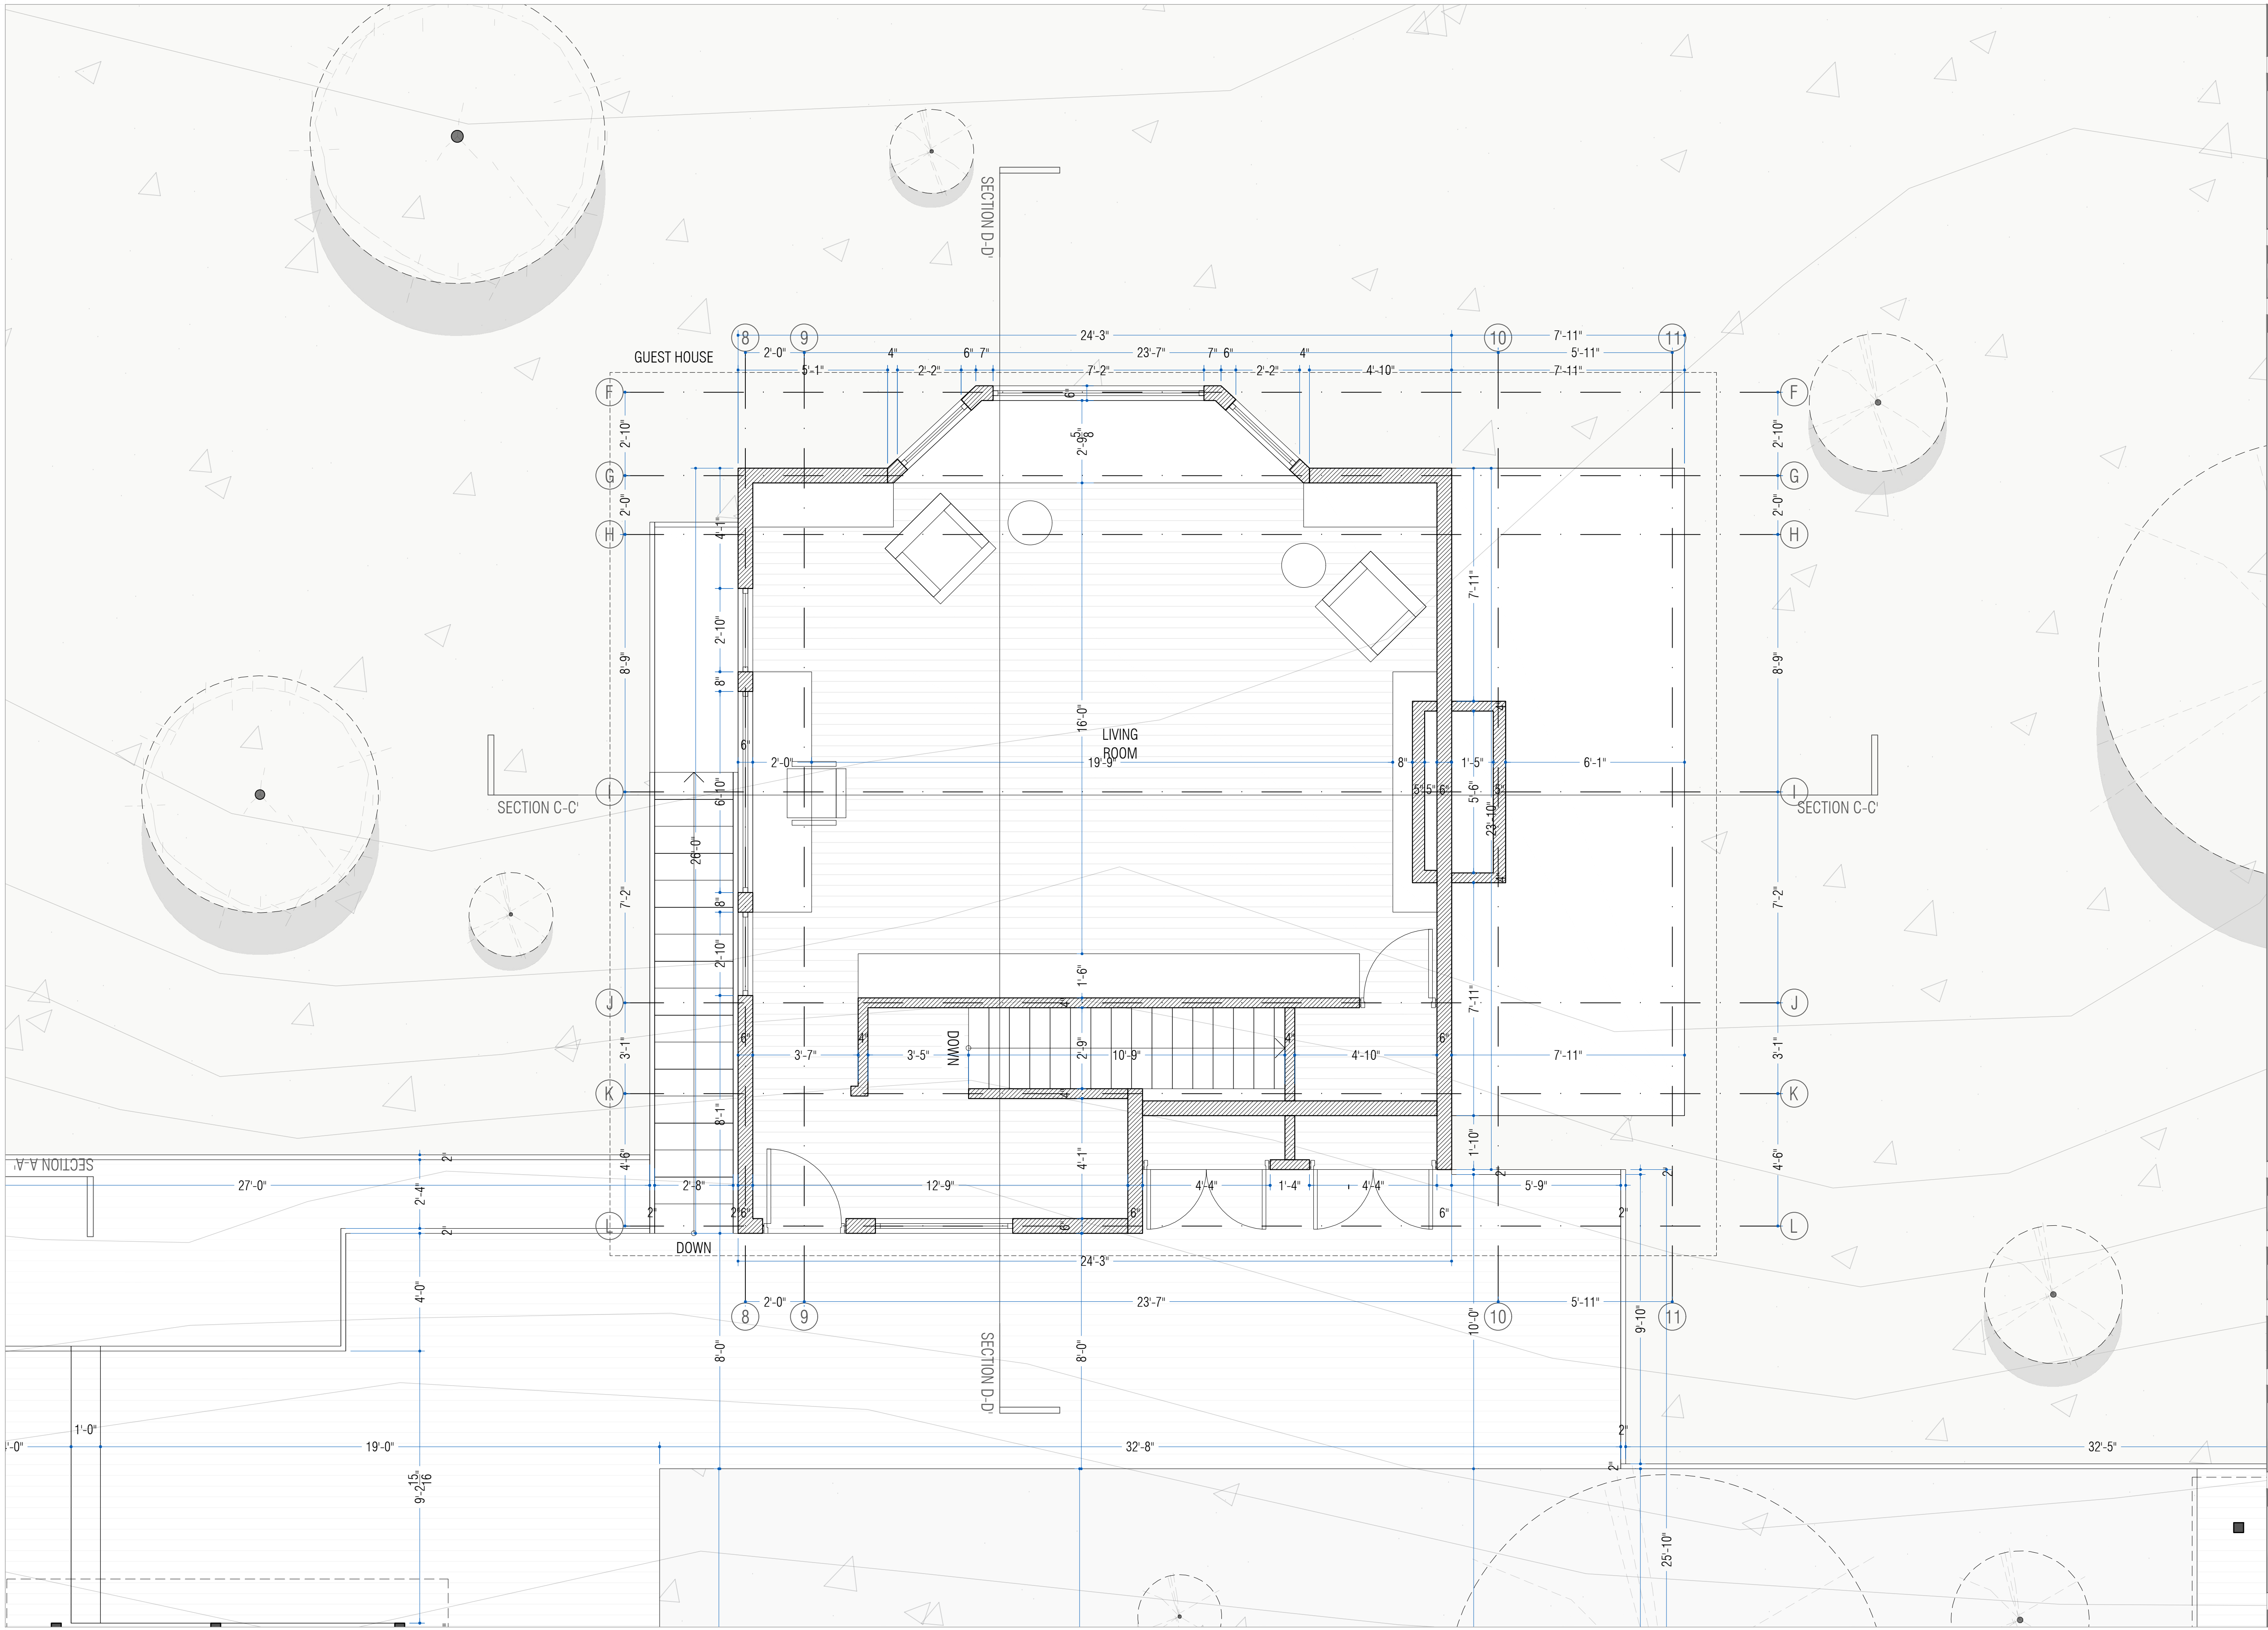



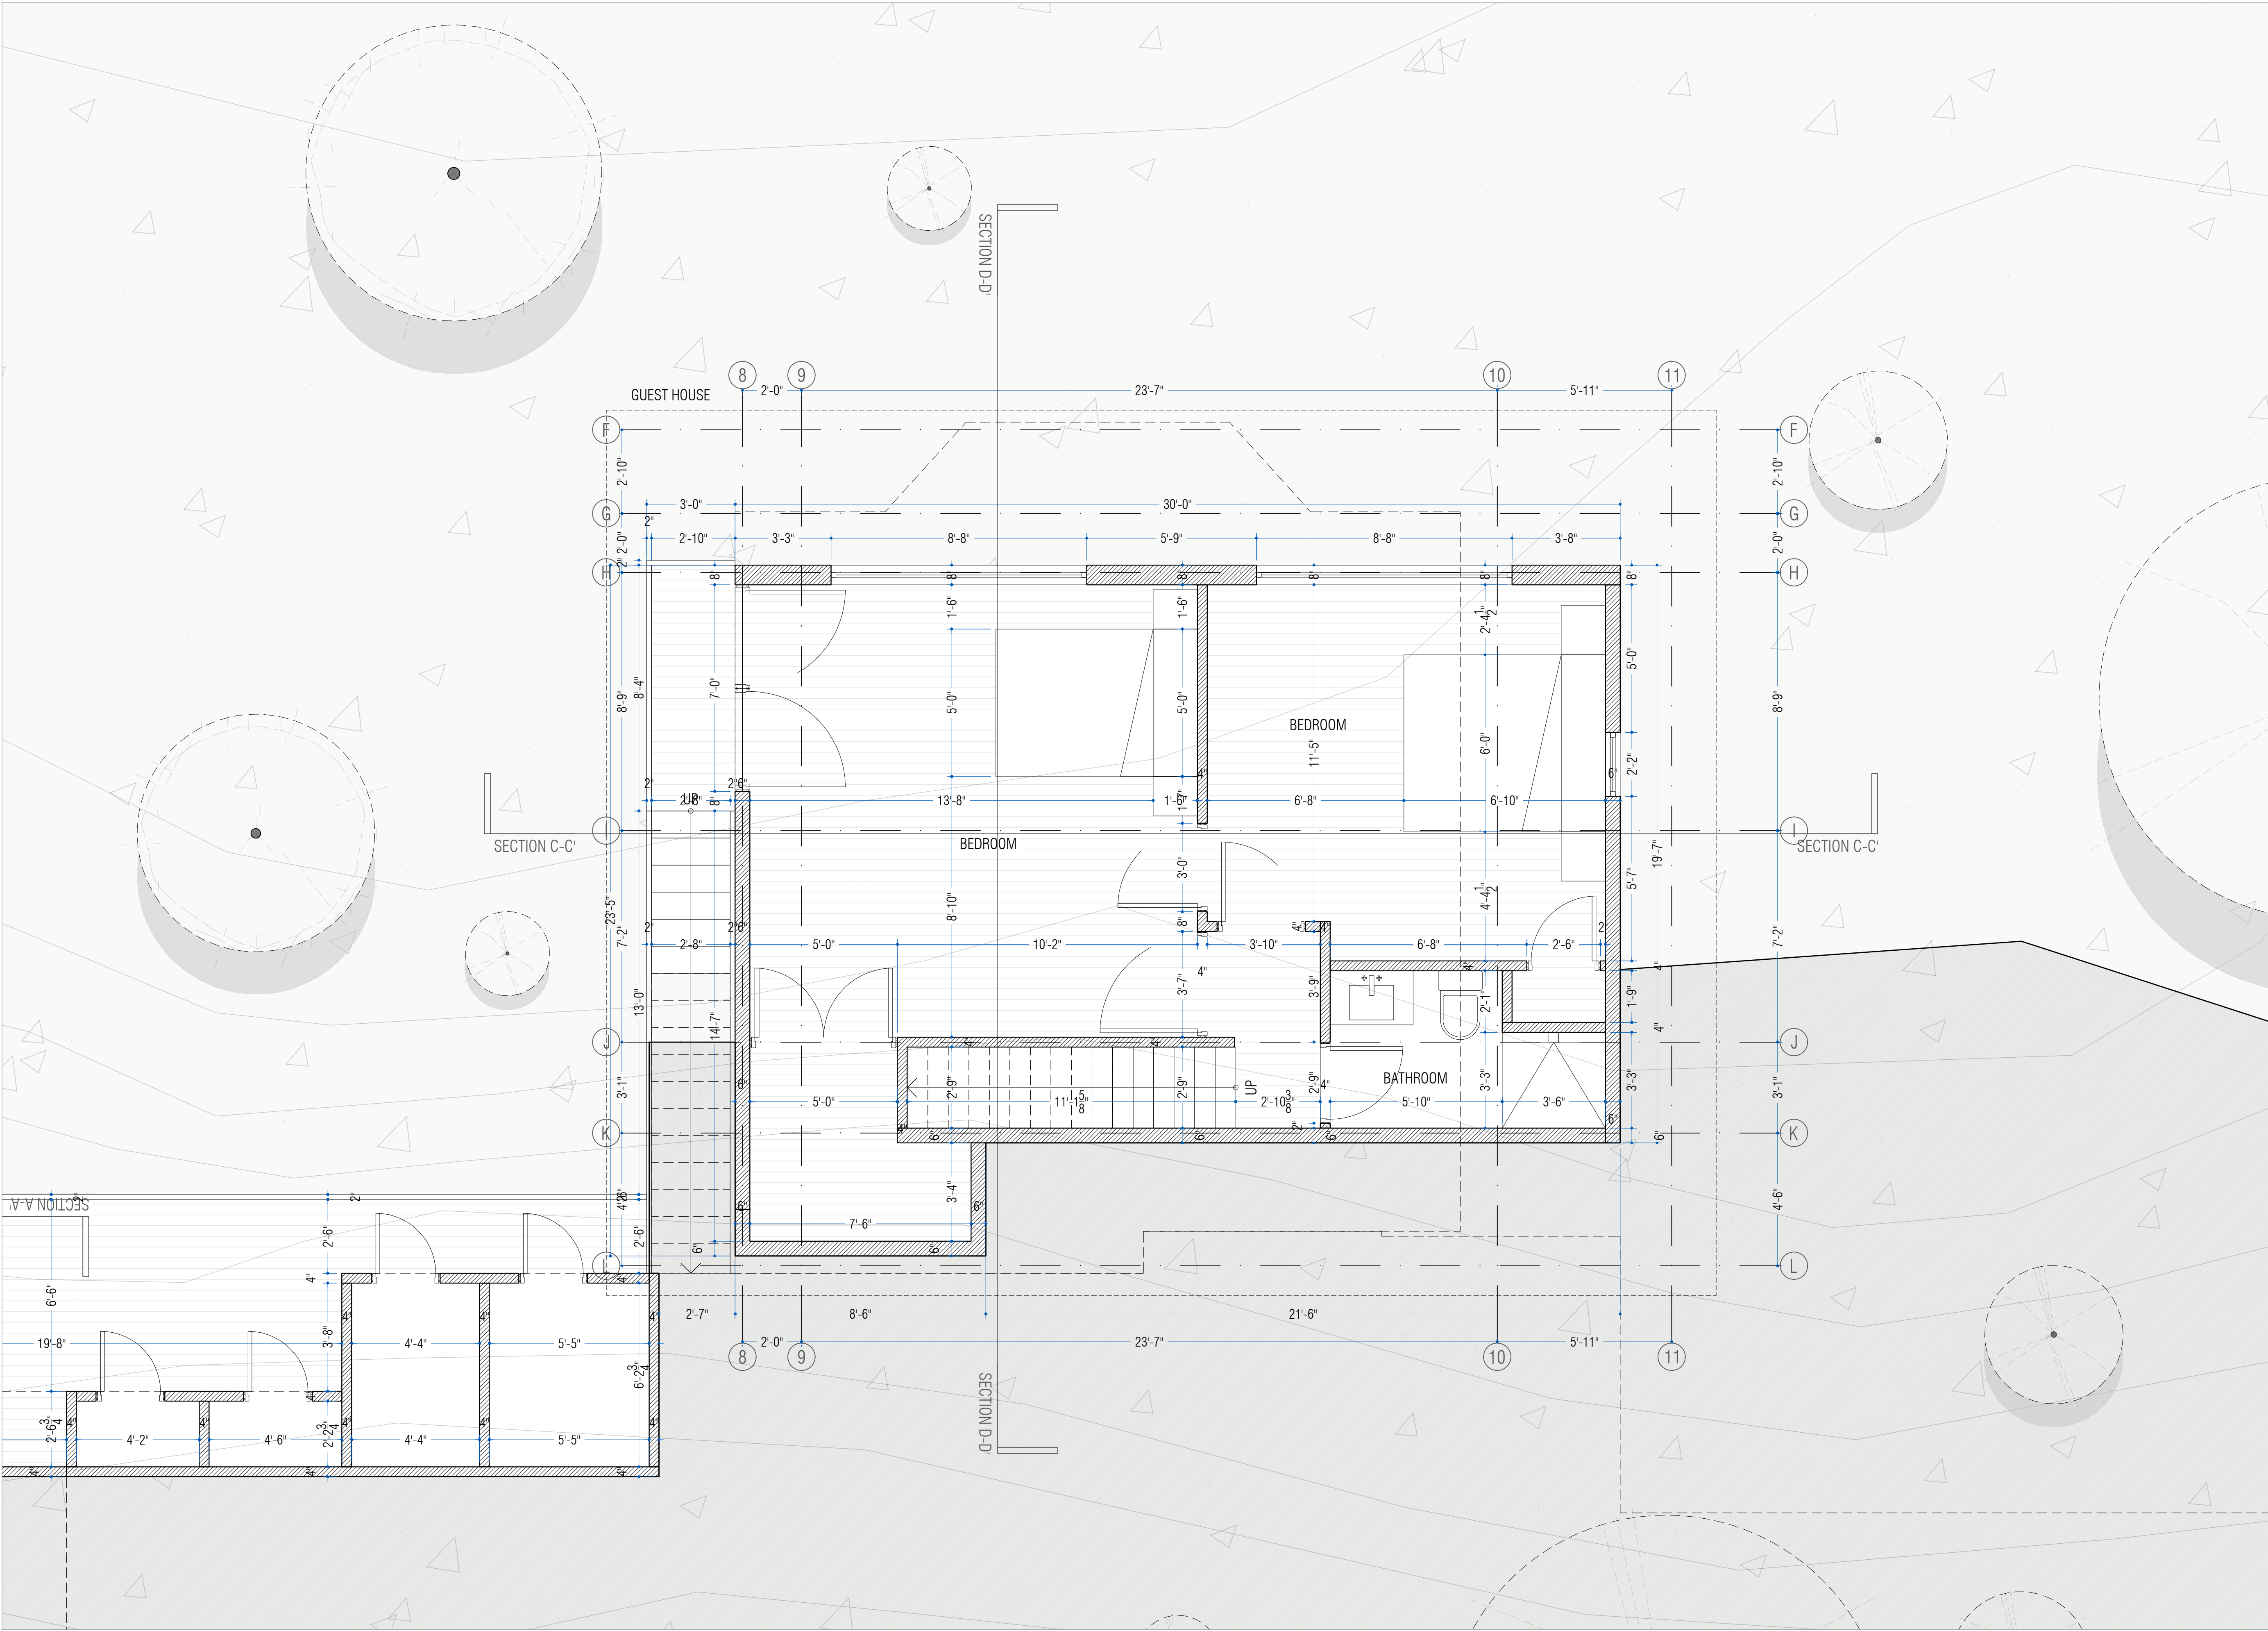

ARCHITECT  
JUAN MANUEL PORTILLO MATHEUS  
Email: mks.arquitectos@gmail.com  
Cell phone: +57 318 375 9158  
SIGN

TEAM  
EMANUEL RAMIREZ ZAPATA

LEGEND

MAP


PROJECT  
STEPHAN VAN DER MERSC HOUSE

DATE 2024-04-05  
SCALE 3/8" = 1'0"  
FORMAT ANSI EXPAND D


CONTENTS  
CABIN SECOND FLOOR PLAN  
SHEET 23/31

NOTES  
- Do not take measurements directly on the plane.  
- Do not make modifications to the plans without authorization from the architects.  
- Verify all measures on the site.  
- This plan cancels the previous ones to the date.



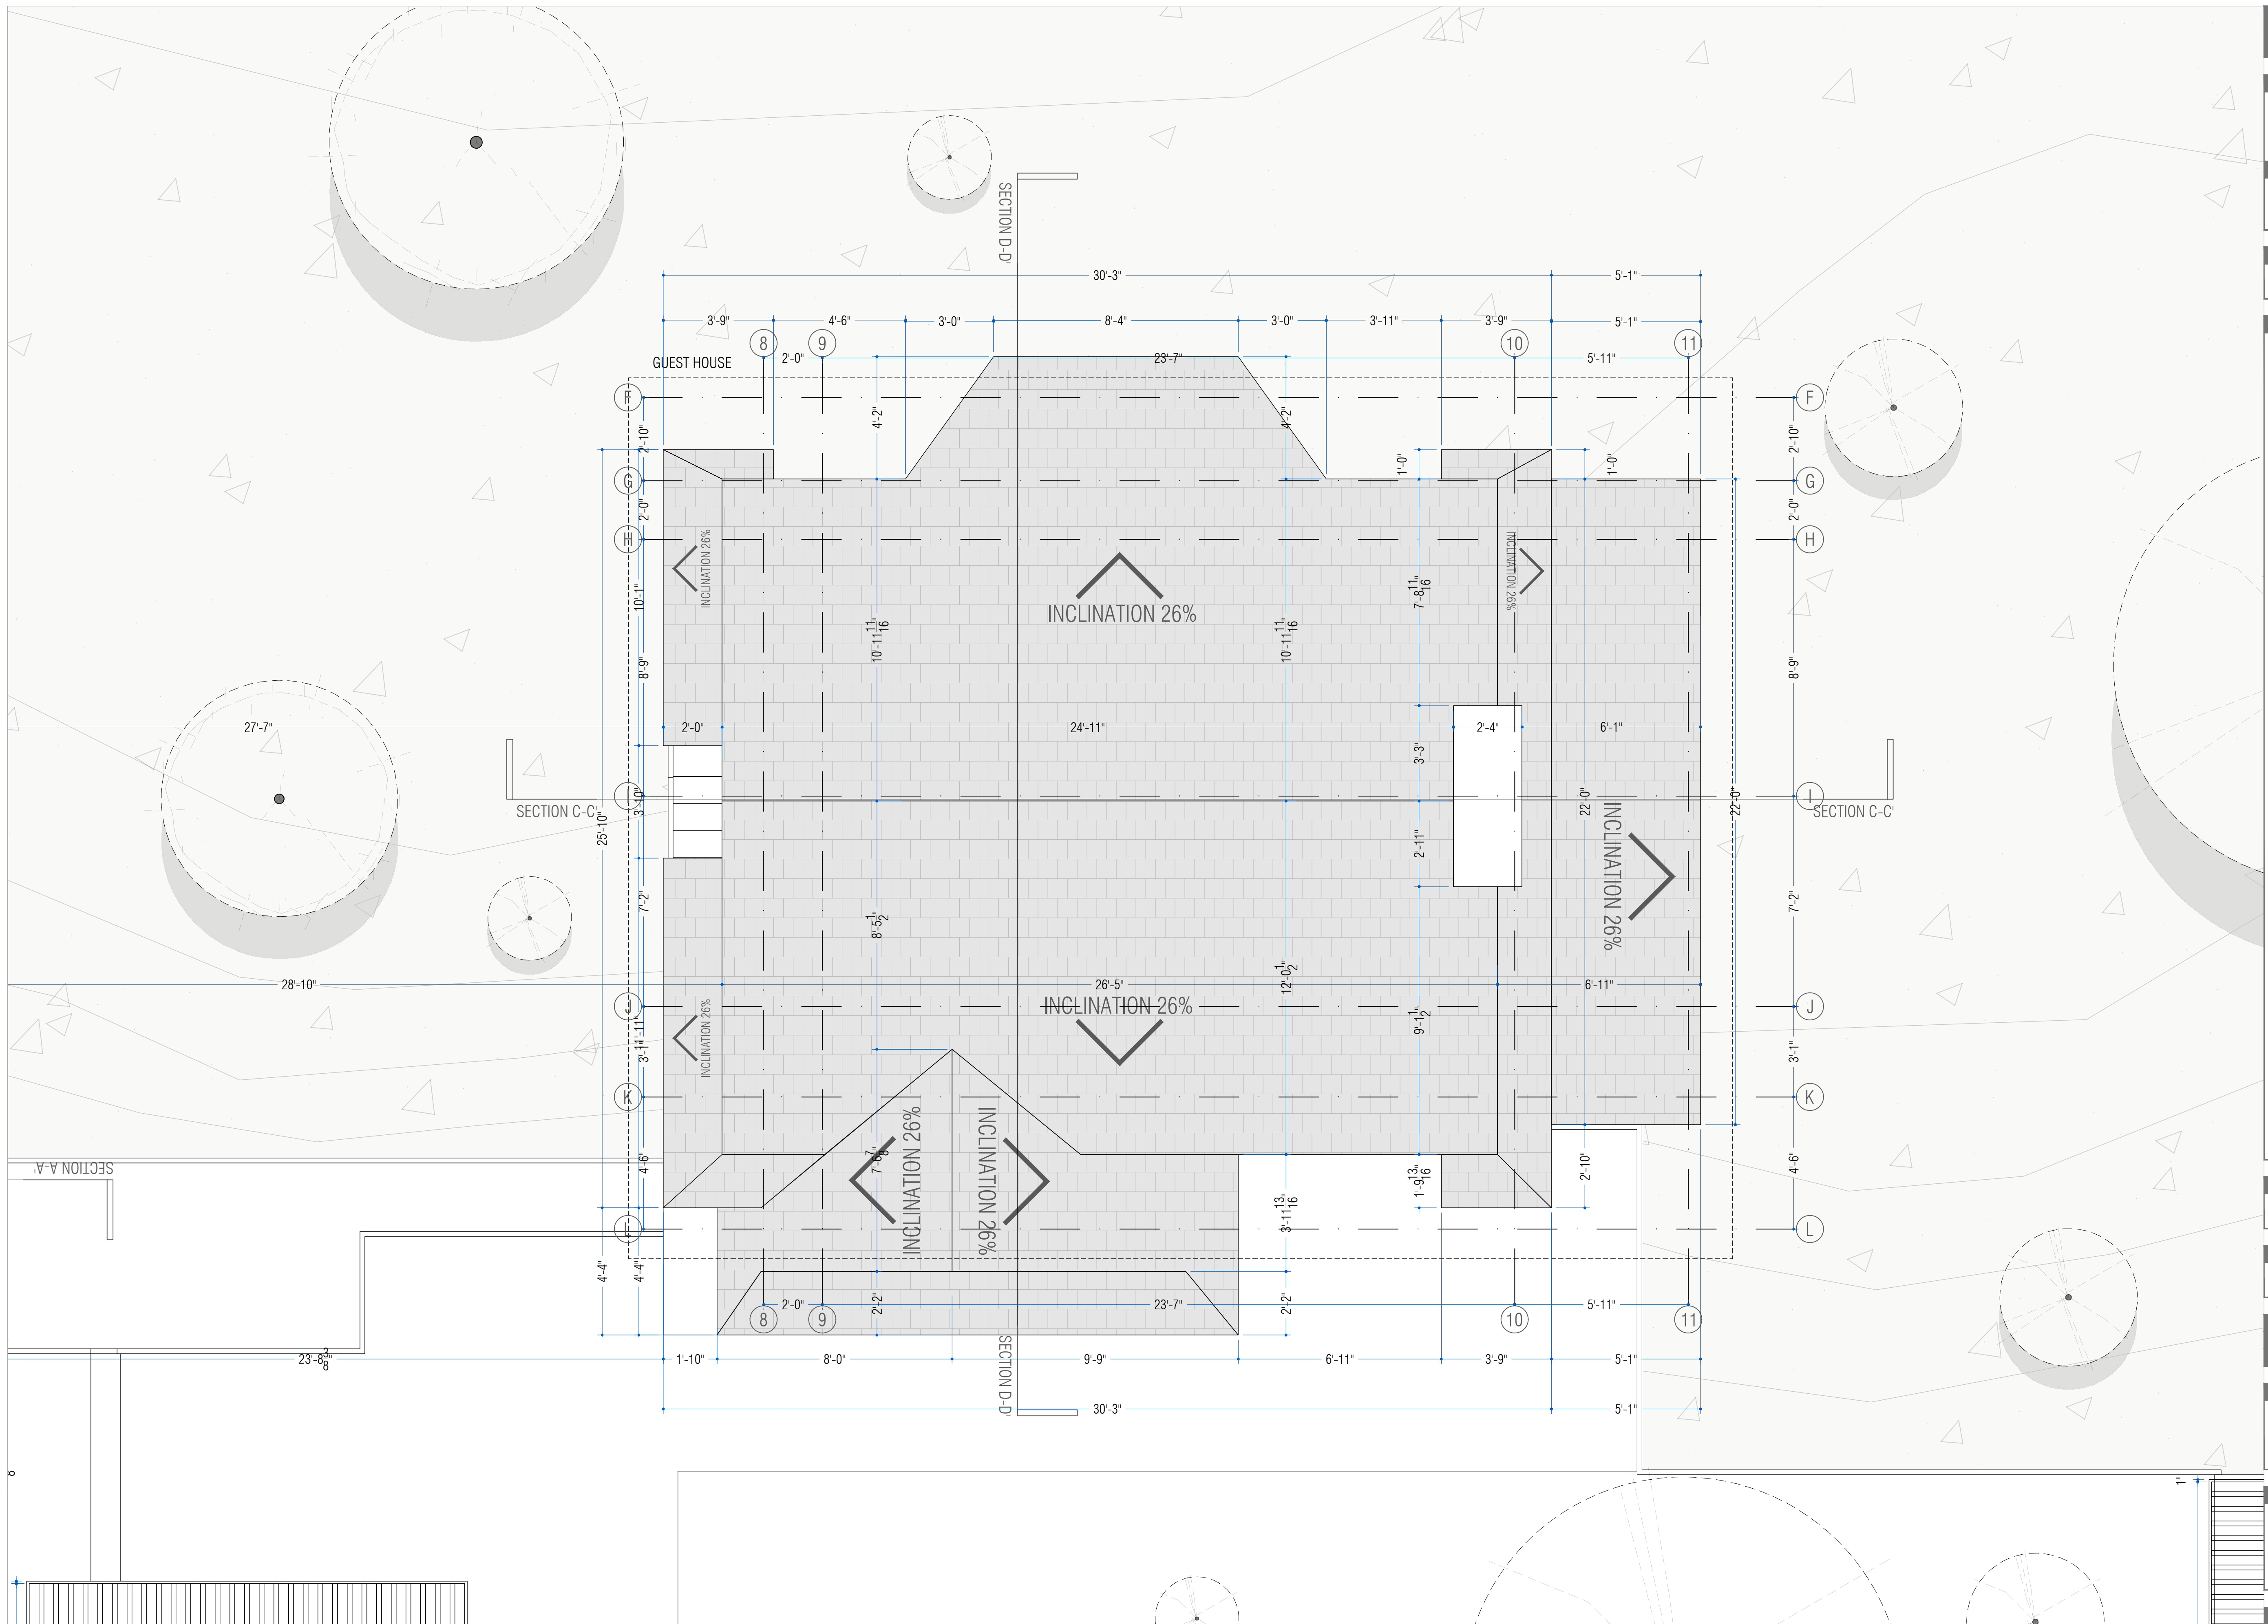




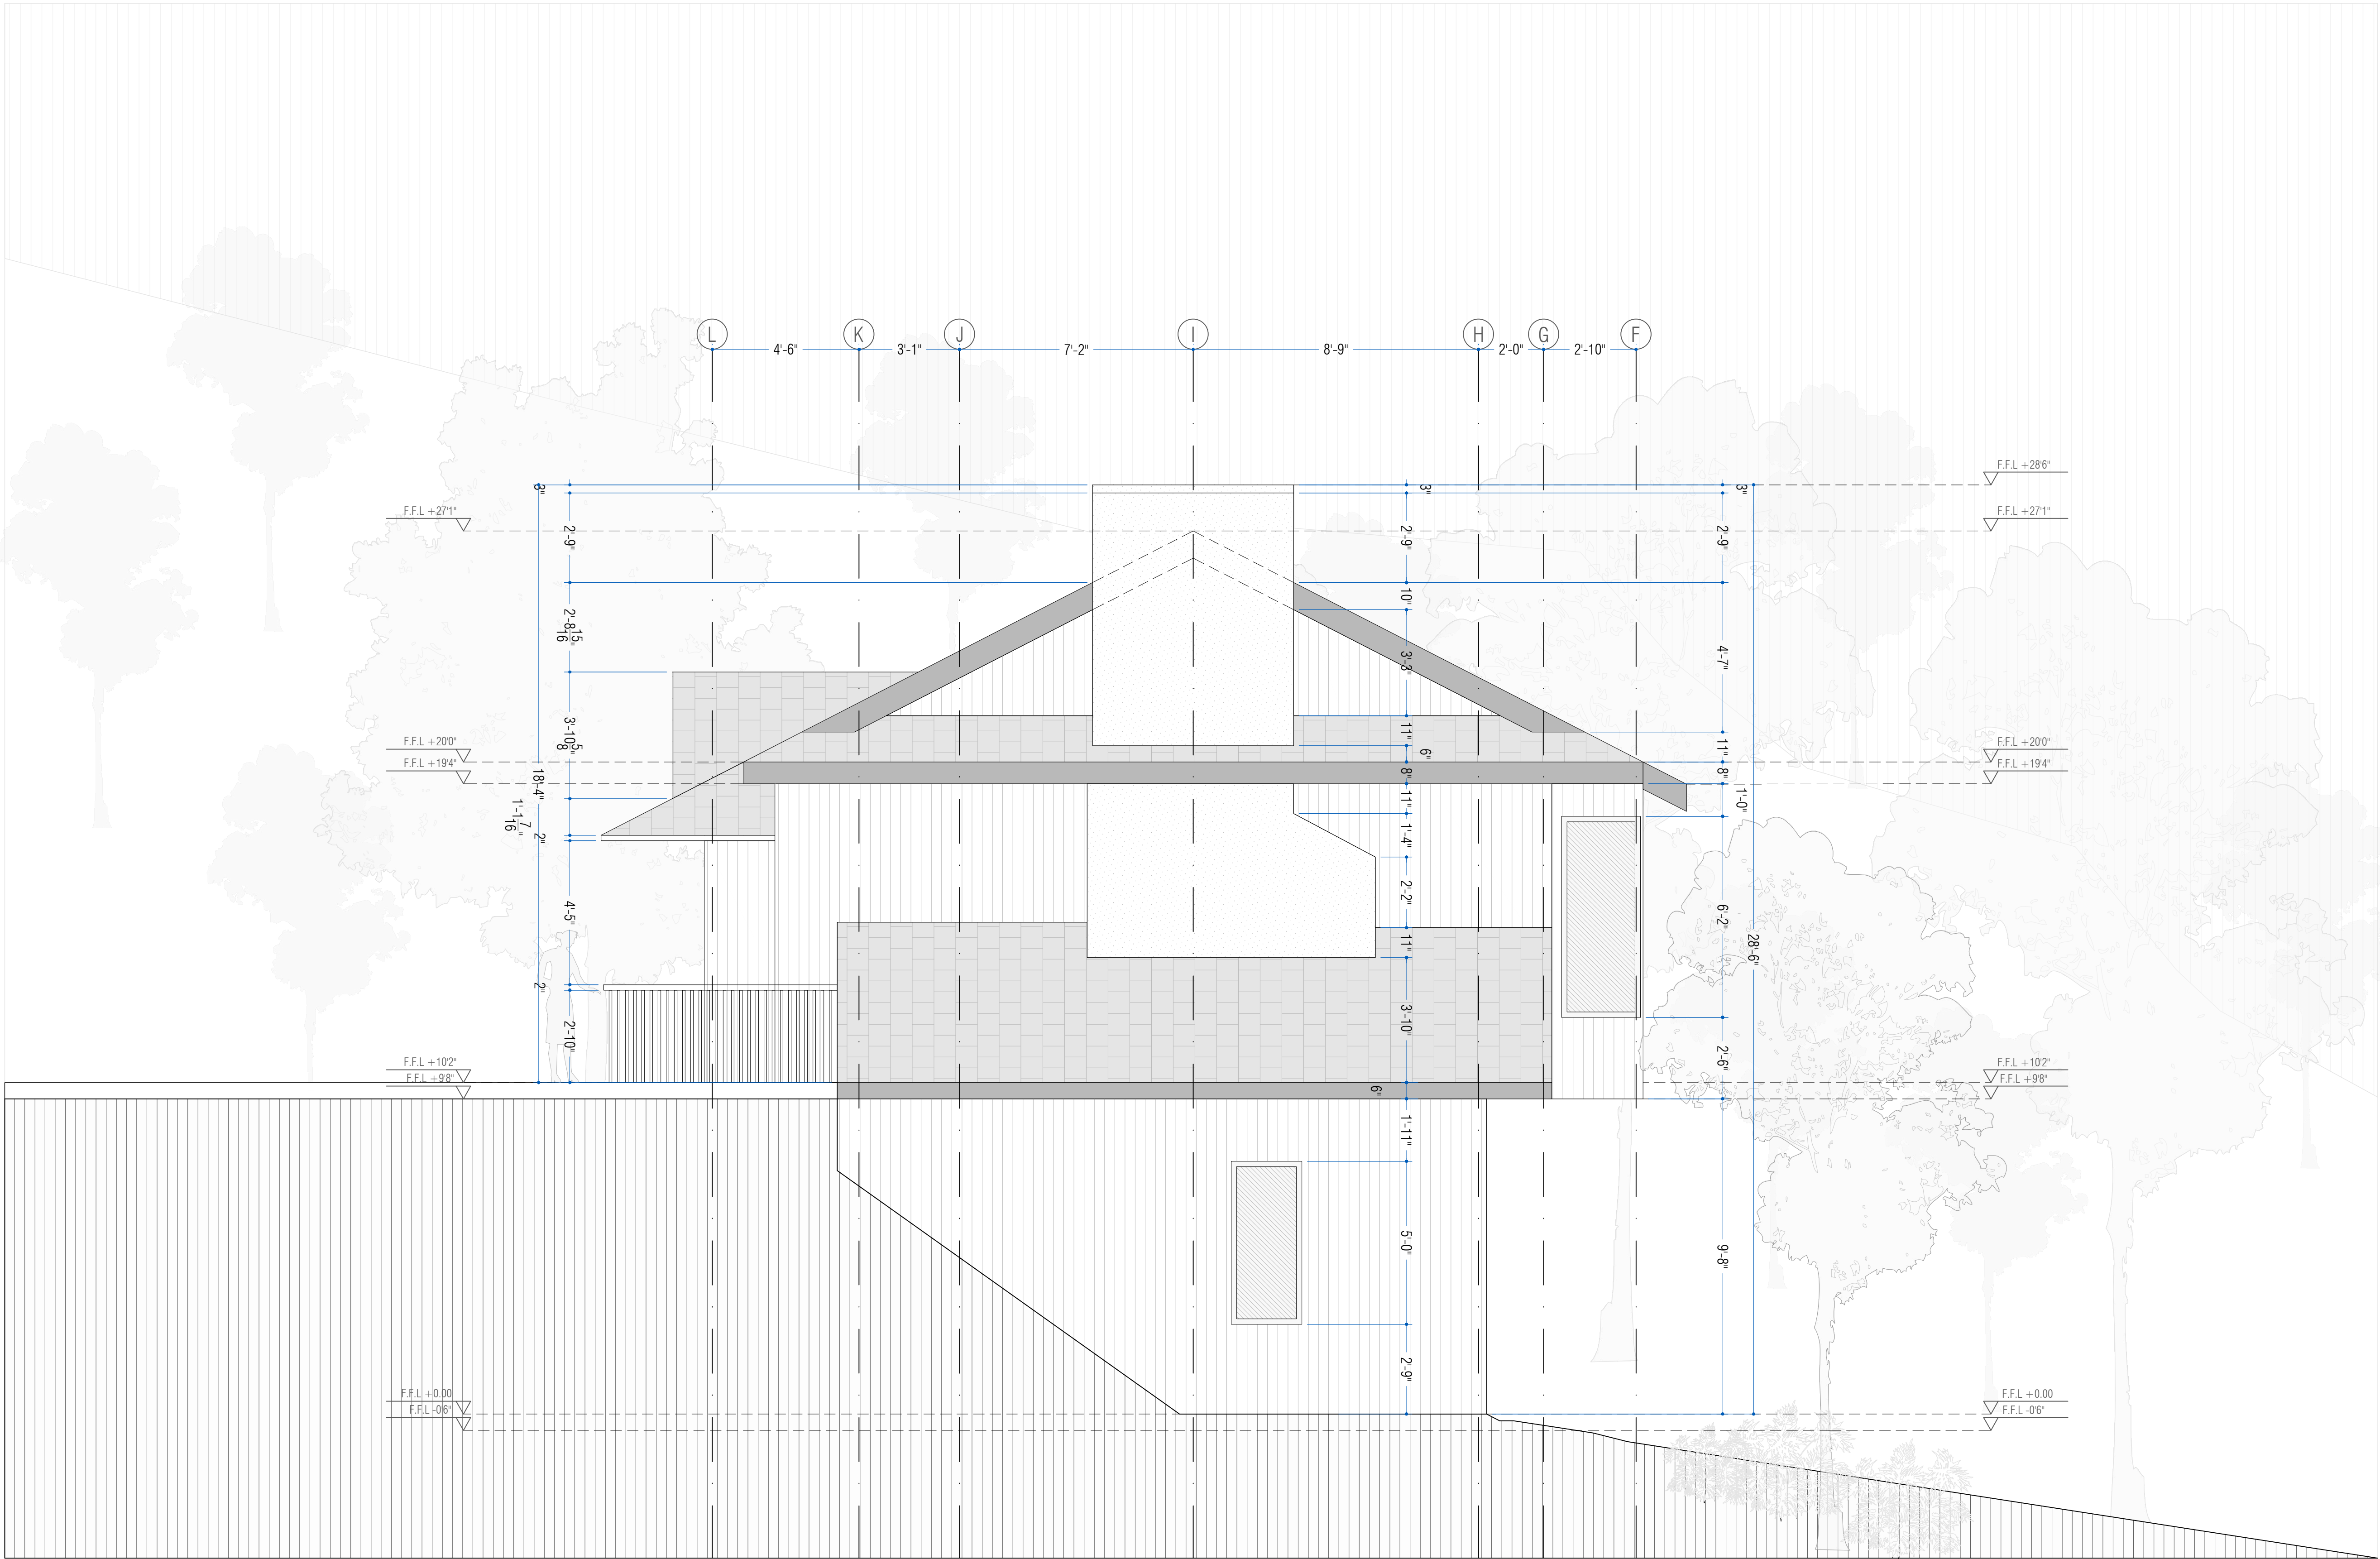

NORTH ELEVATION




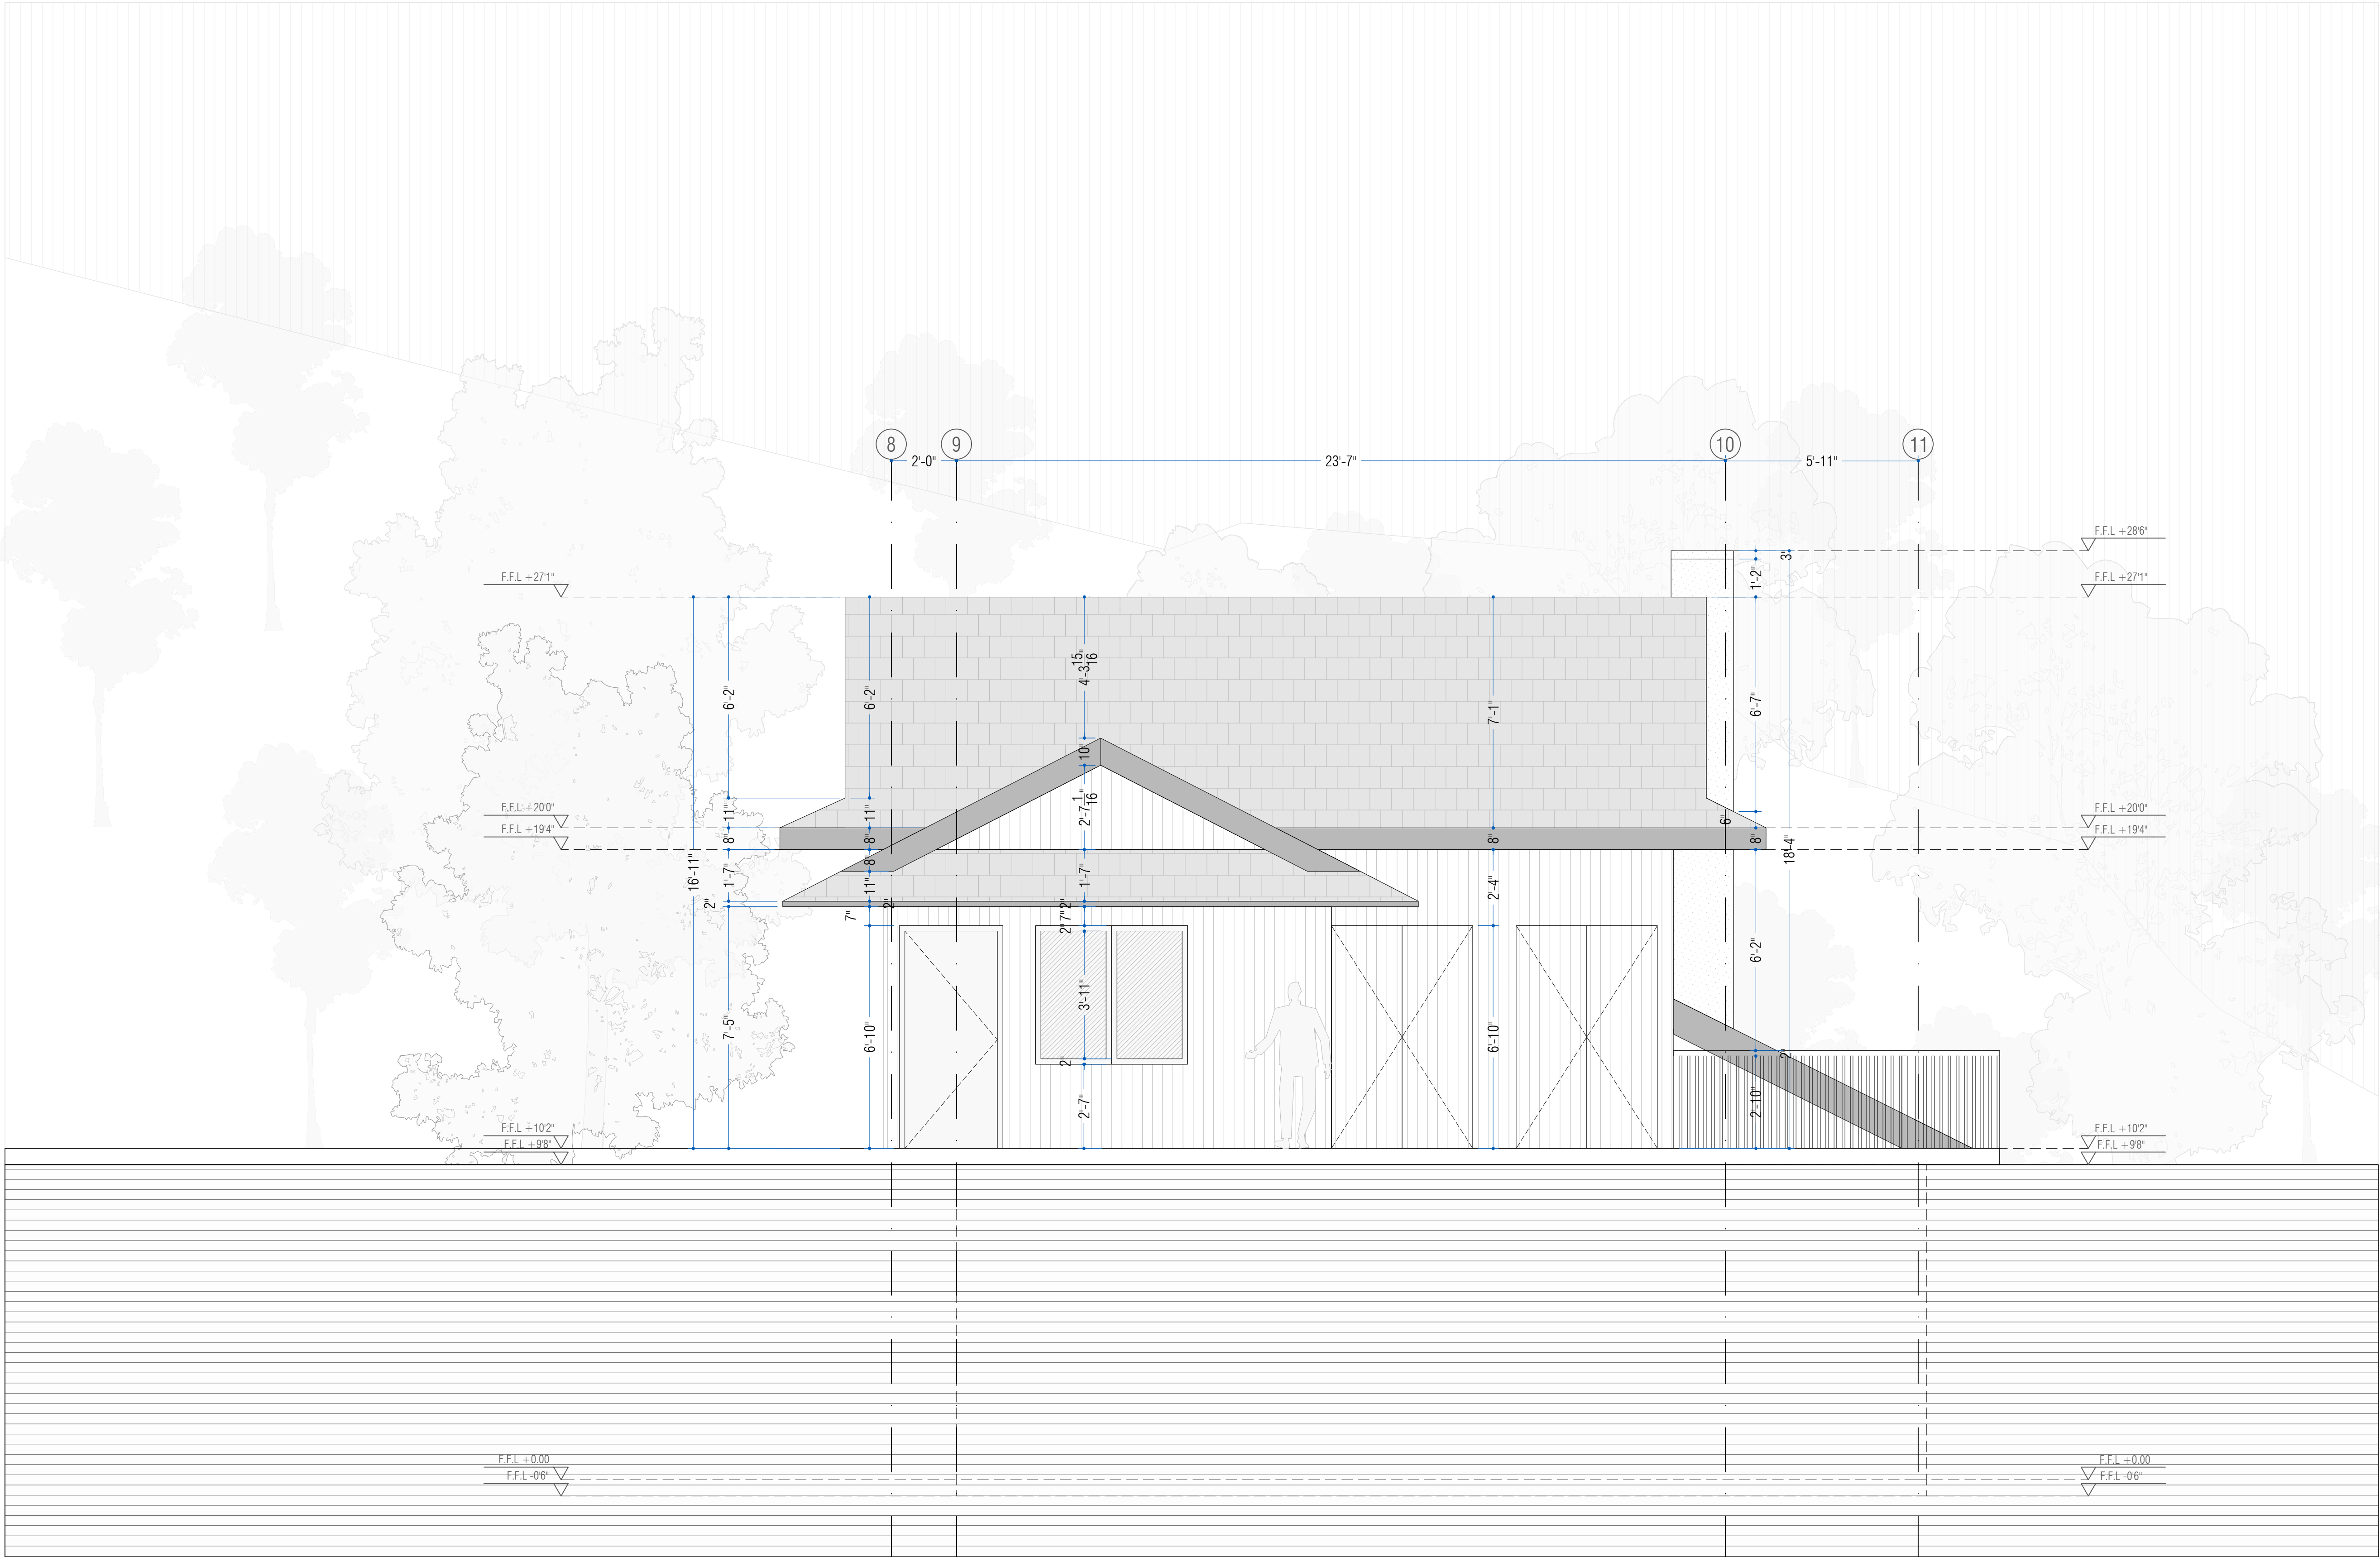

EAST ELEVATION





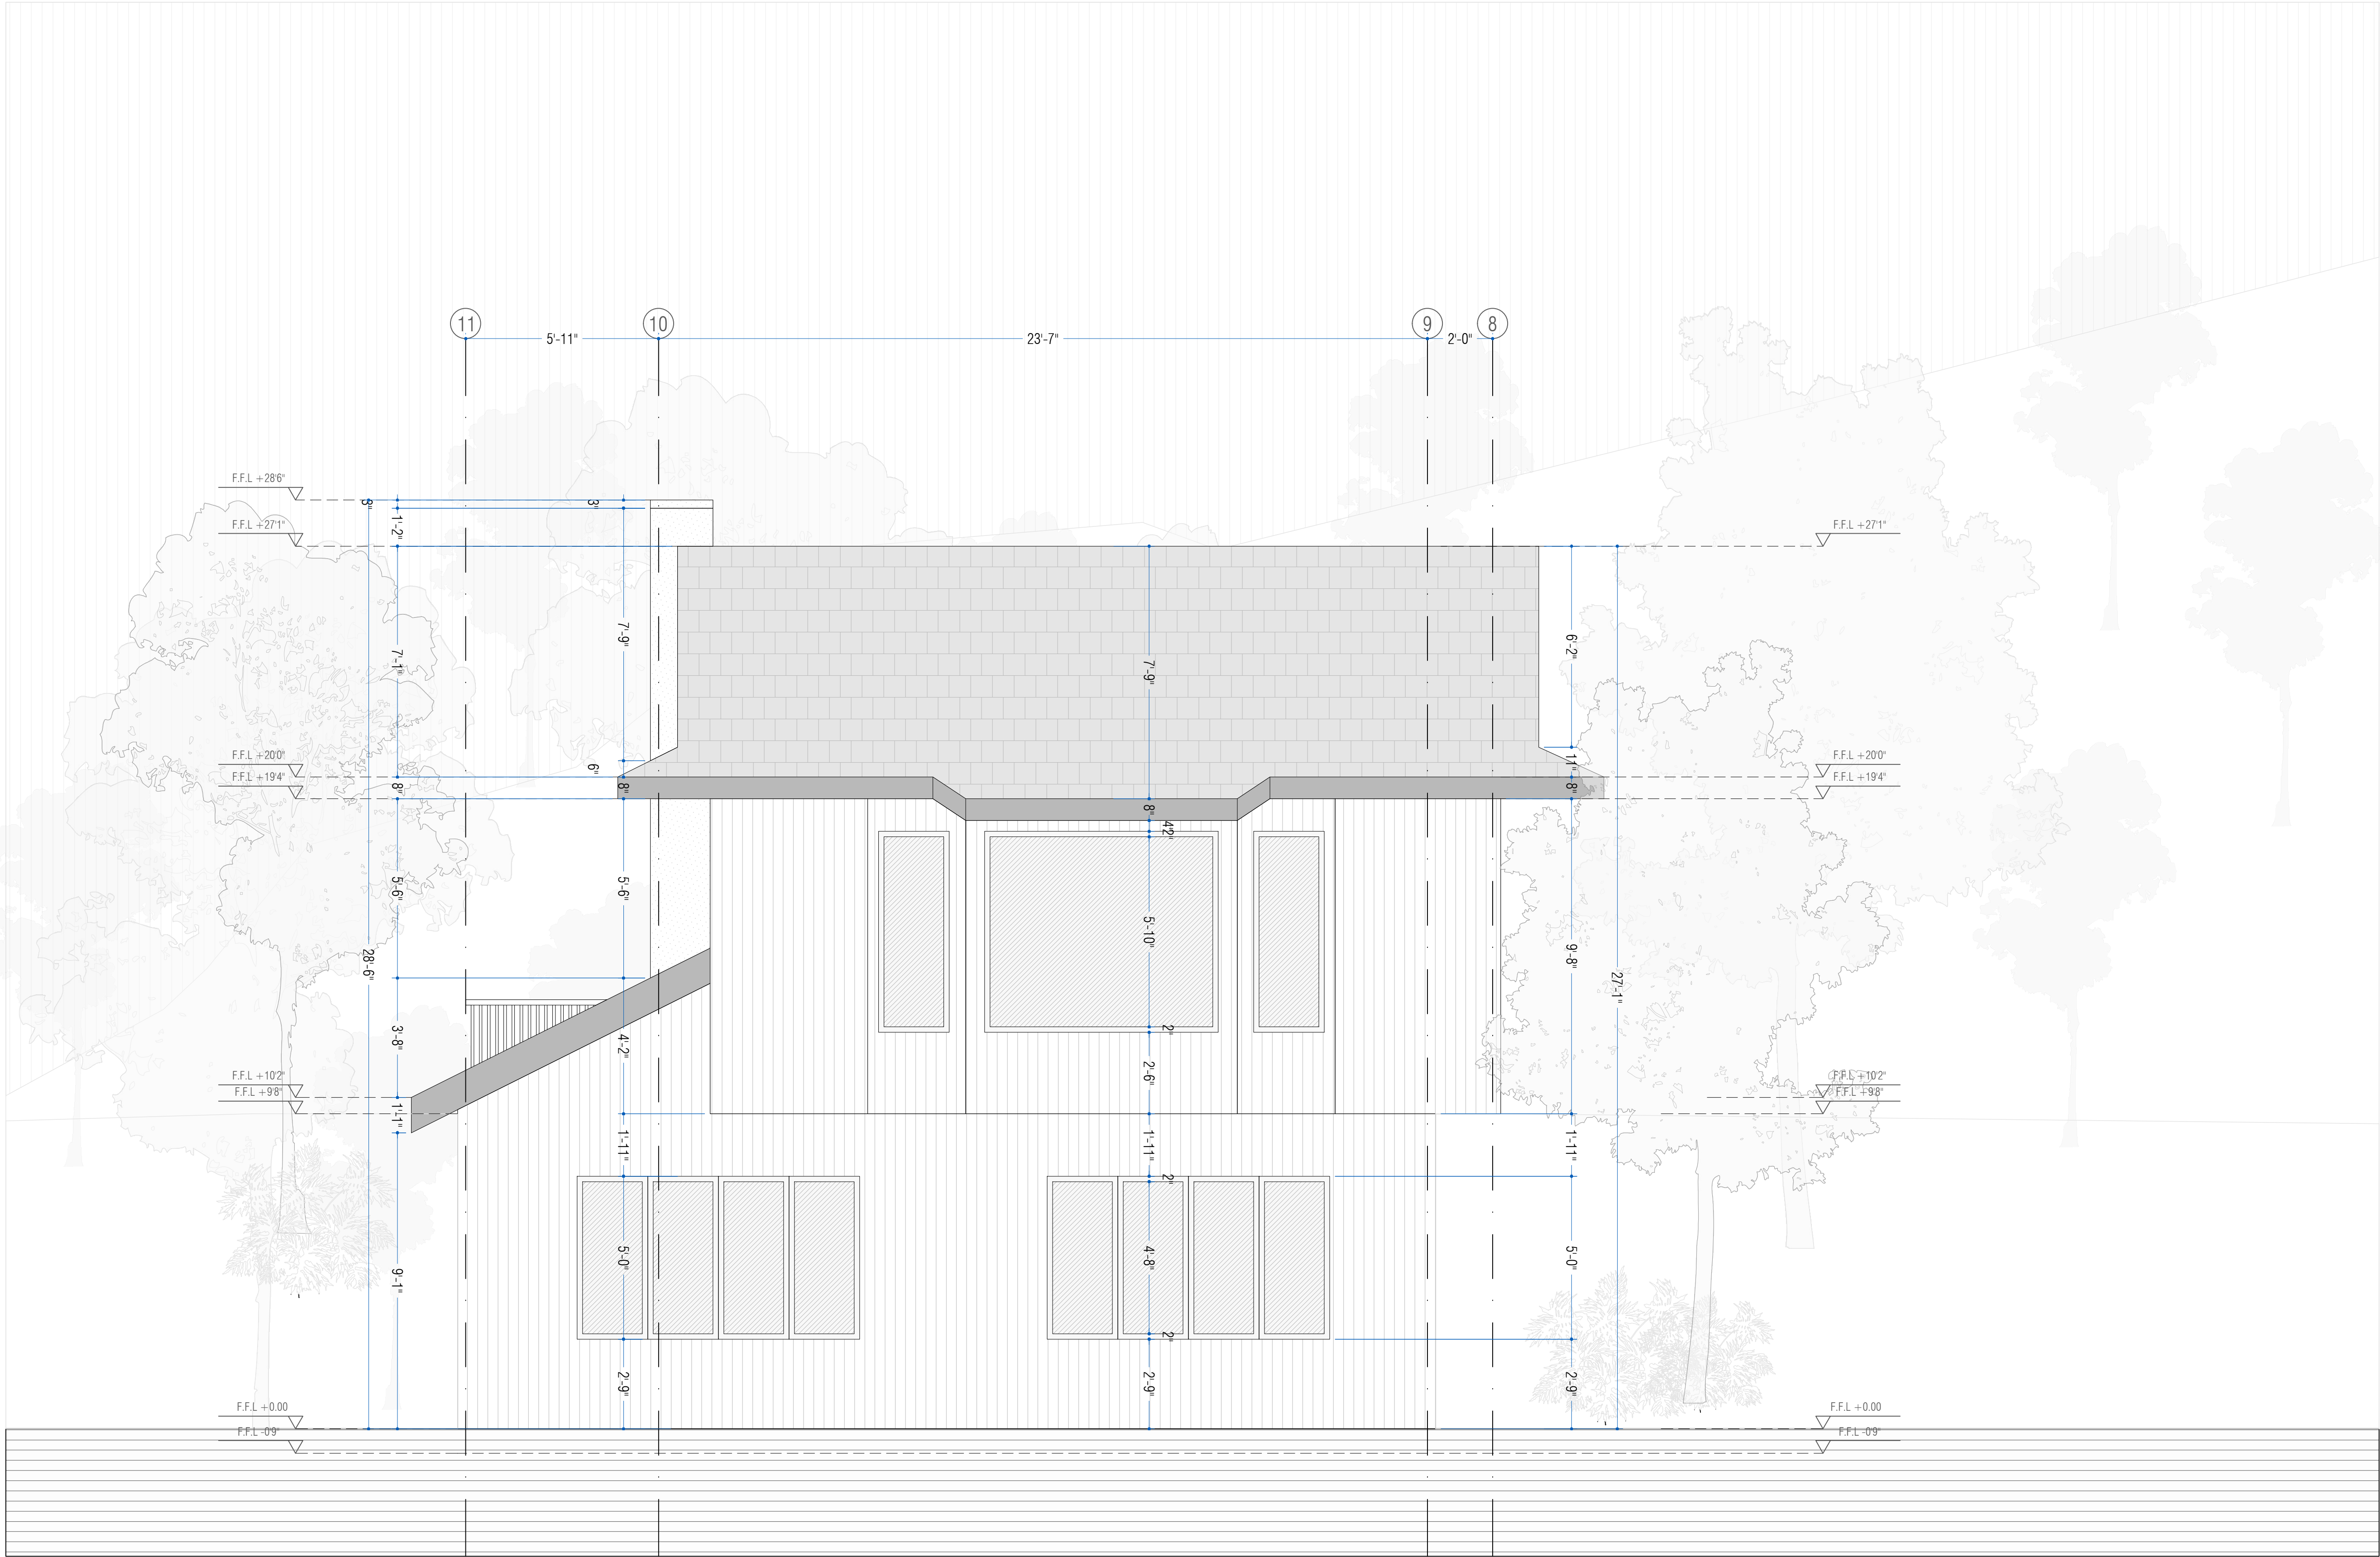

WEST ELEVATION

ARCHITECT

JUAN MANUEL PORTILLO MATHEUS  
Email: mks.arquitectos@gmail.com  
Cell phone: +57 318 375 9158

SIGN

TEAM

EMANUEL RAMIREZ ZAPATA

LEGEND

MAP

PROJECT

STEPHAN VAN DER MERSCH HOUSE

DATE 2024-04-05  
SCALE 3/8" = 1'0"  
FORMAT ANSI EXPAND D

CONTENTS

CABIN ELEVATIONS AND  
SECTIONS


SHEET

27/31

NOTES

- Do not take measurements directly on the plane.
- Do not make modifications to the plans without authorization from the architects.
- Verify all measures on the site.
- This plan cancels the previous ones to the date.




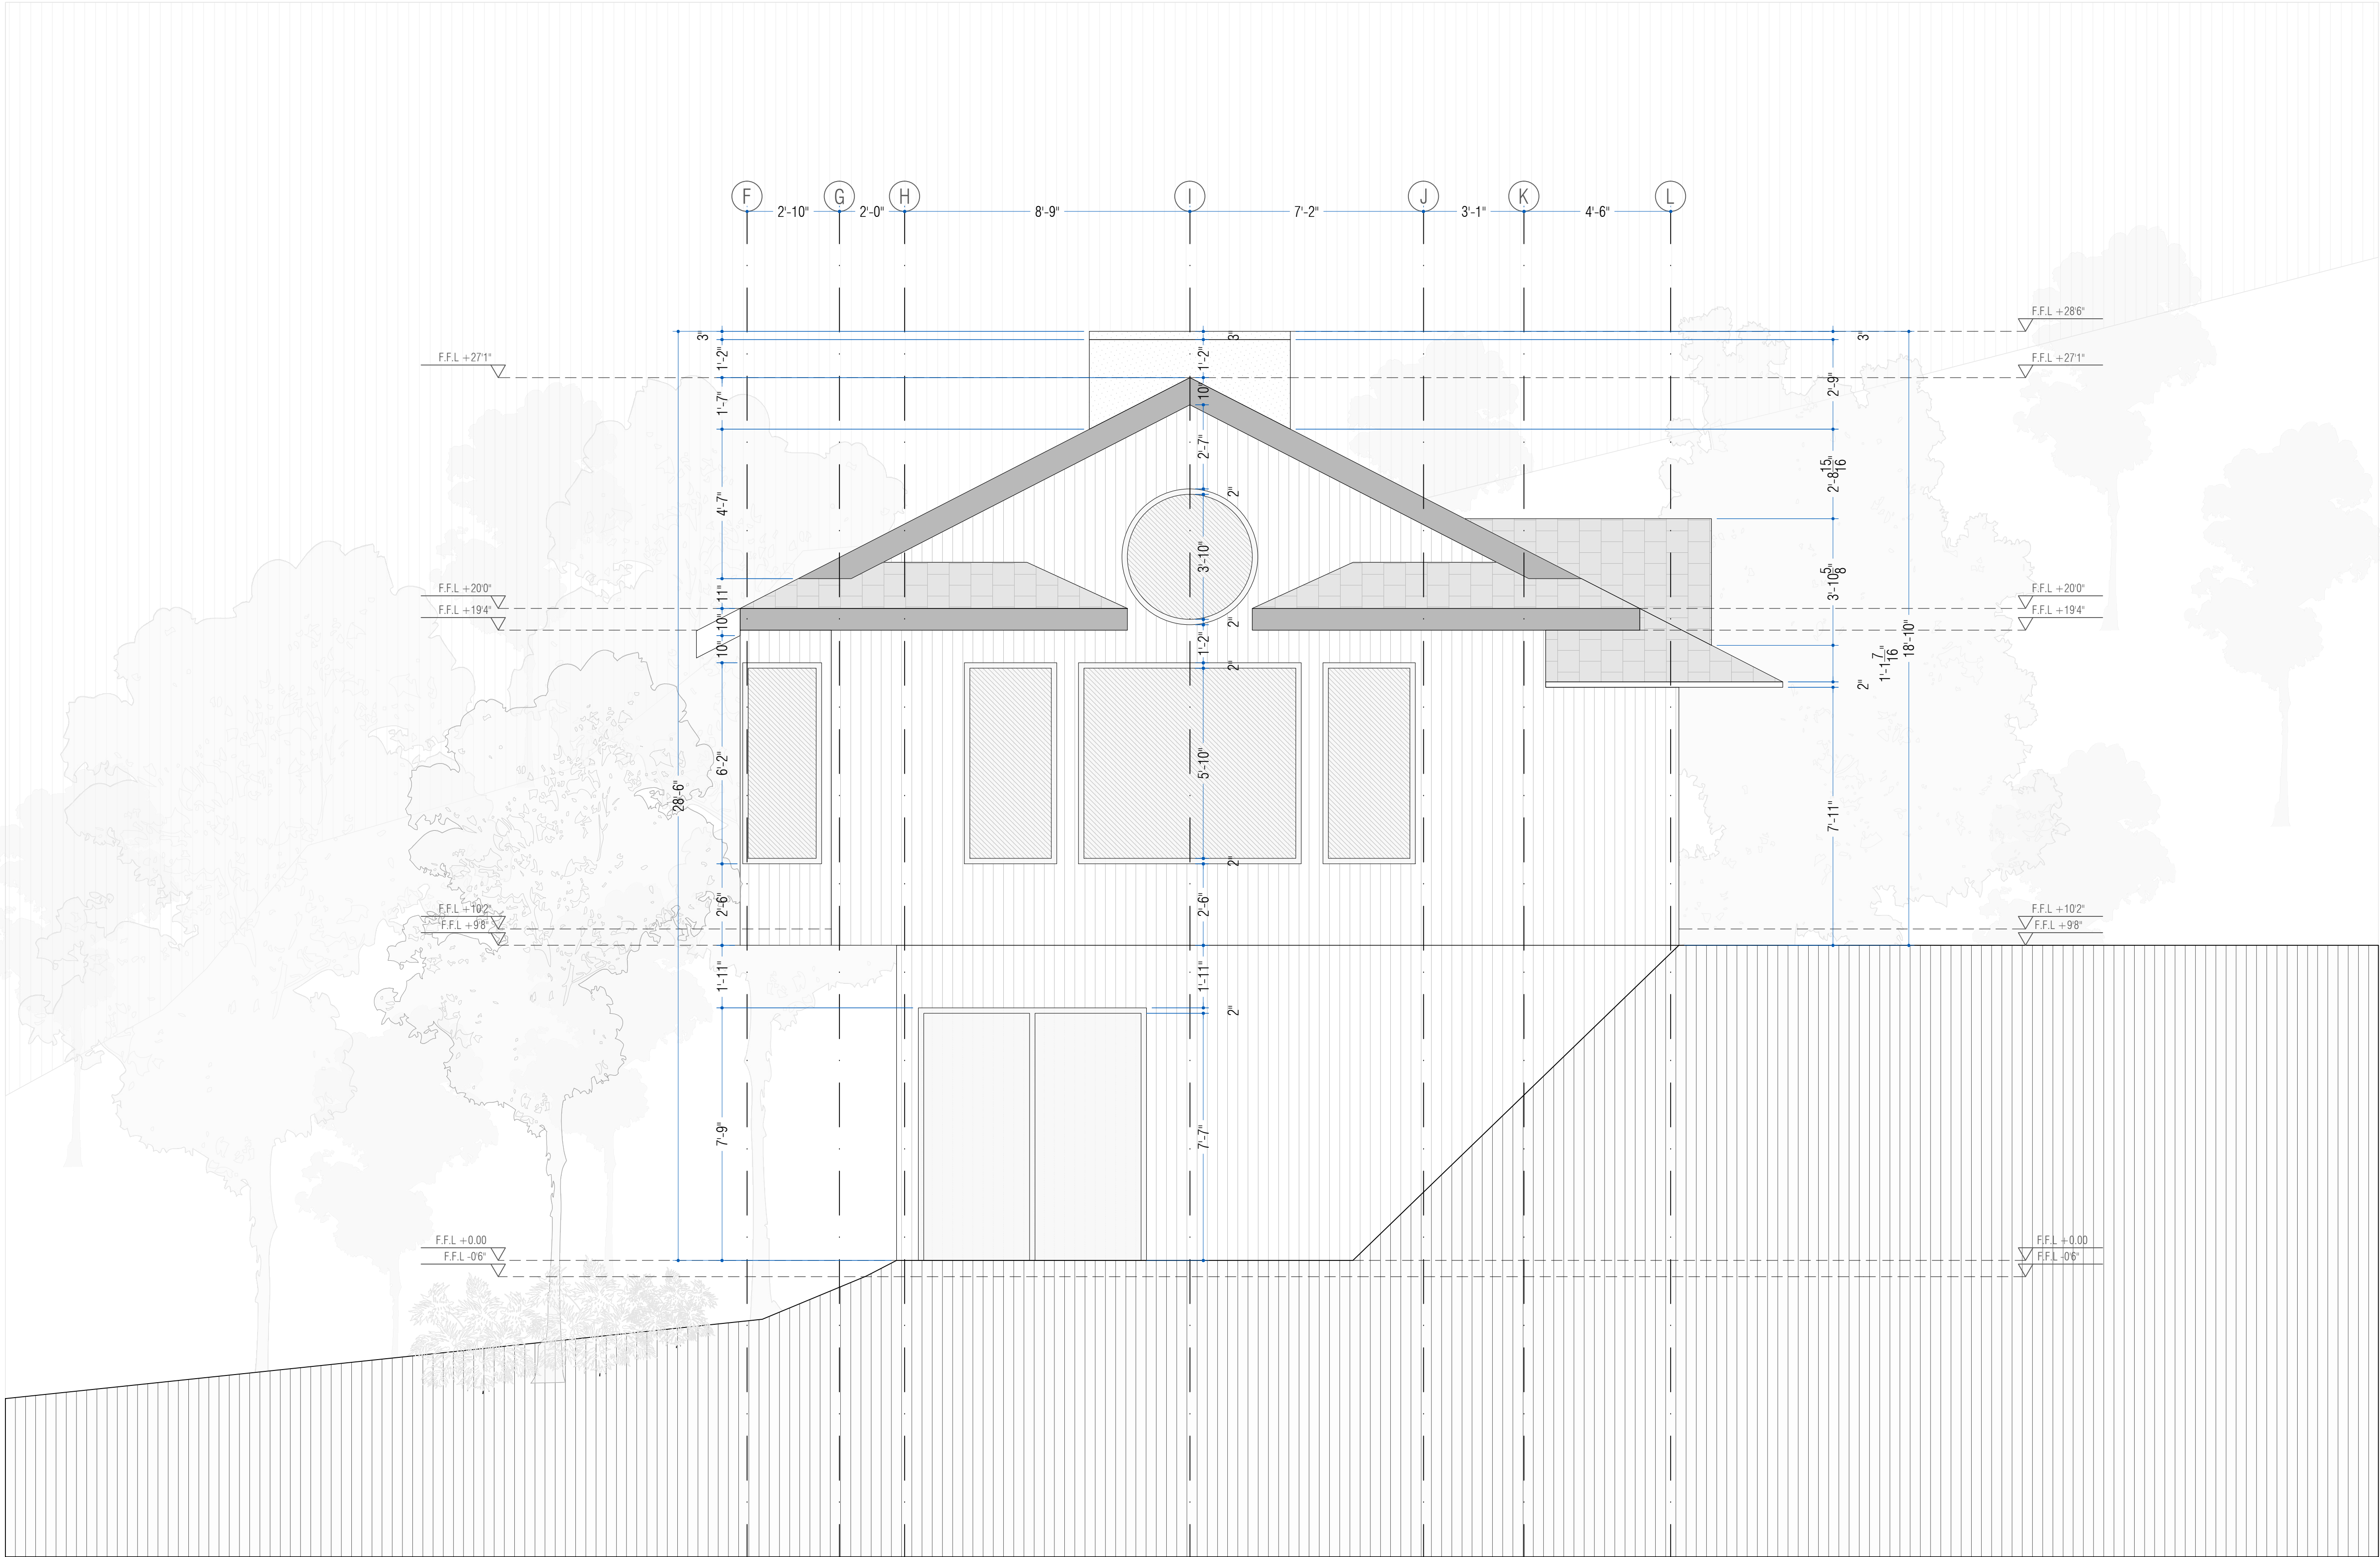

SOUTH ELEVATION





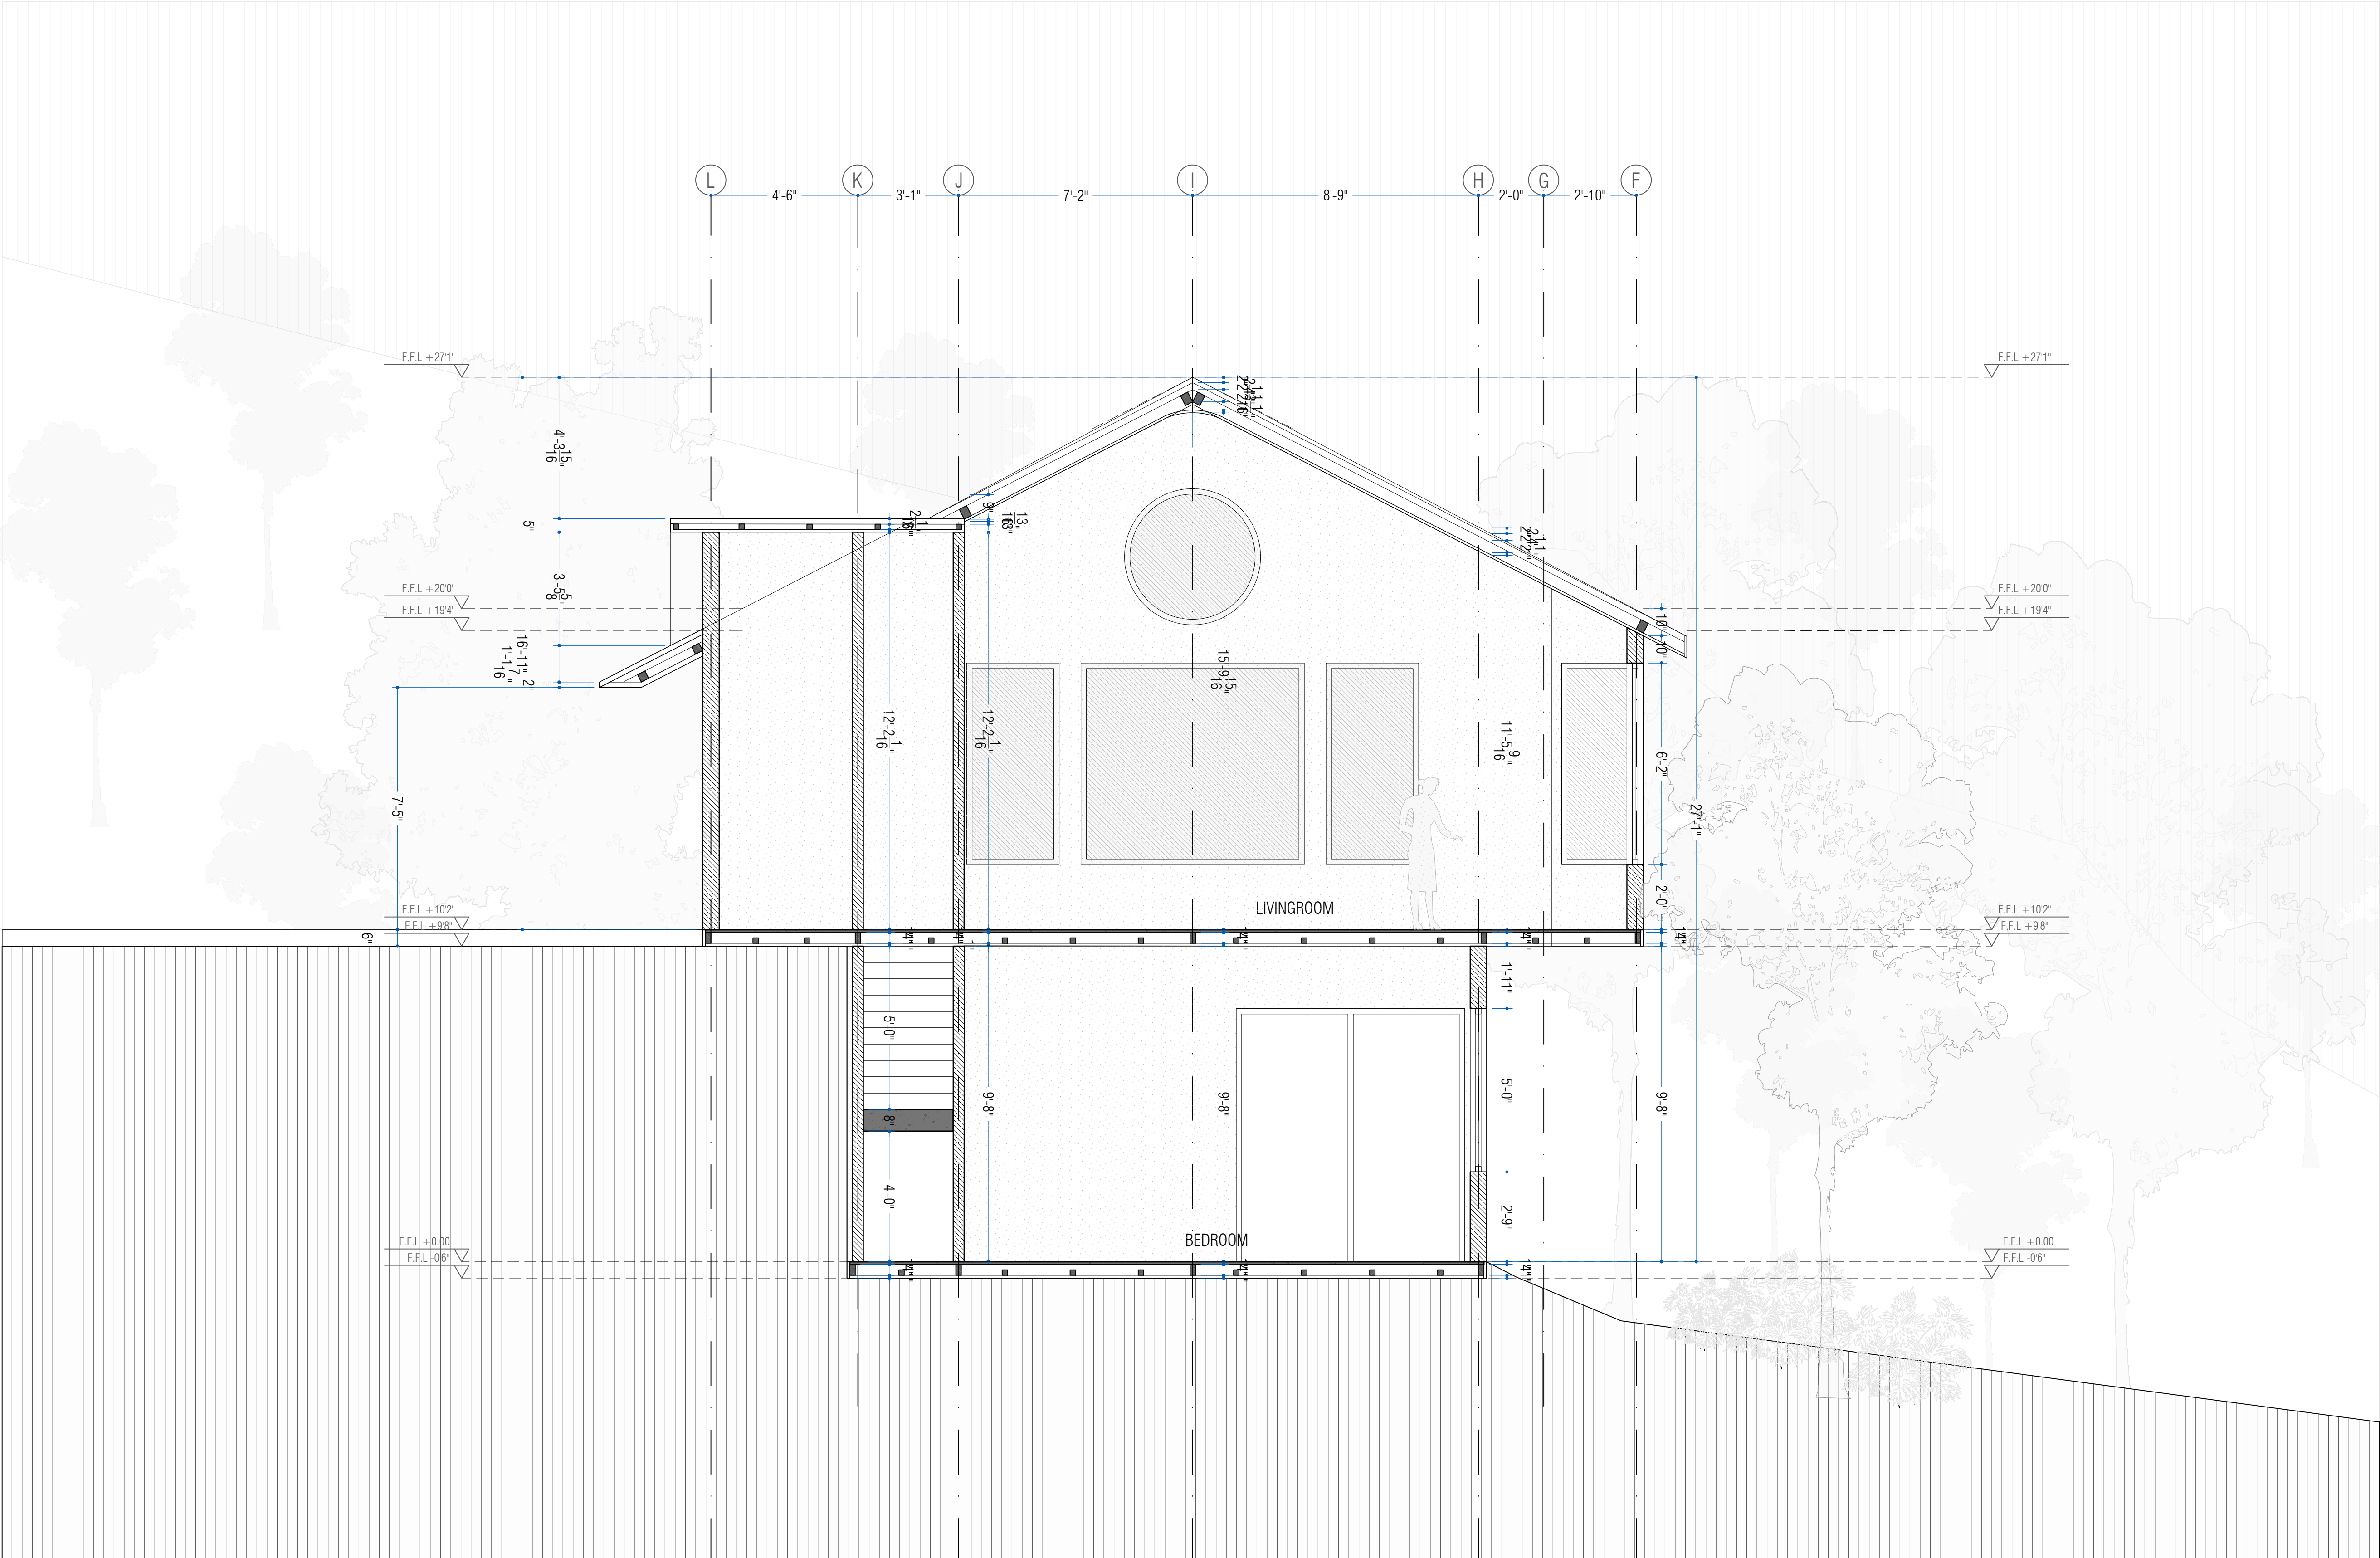

SECTION D-D'

ARCHITECT

JUAN MANUEL PORTILLO MATHEUS

Email: mks.arquitectos@gmail.com

Cell phone: +57 318 375 9158

SIGN

TEAM

EMANUEL RAMIREZ ZAPATA

LEGEND

MAP

PROJECT

STEPHAN VAN DER MERSCH HOUSE

DATE

2024-04-05

SCALE

3/8" = 1'0"

FORMAT

ANSI EXPAND D

CONTENTS

CABIN ELEVATIONS AND  
SECTIONS


SHEET

29/31

NOTES

- Do not take measurements directly on the plane.
- Do not make modifications to the plans without authorization from the architects.
- Verify all measures on the site.
- This plan cancels the previous ones to the date.



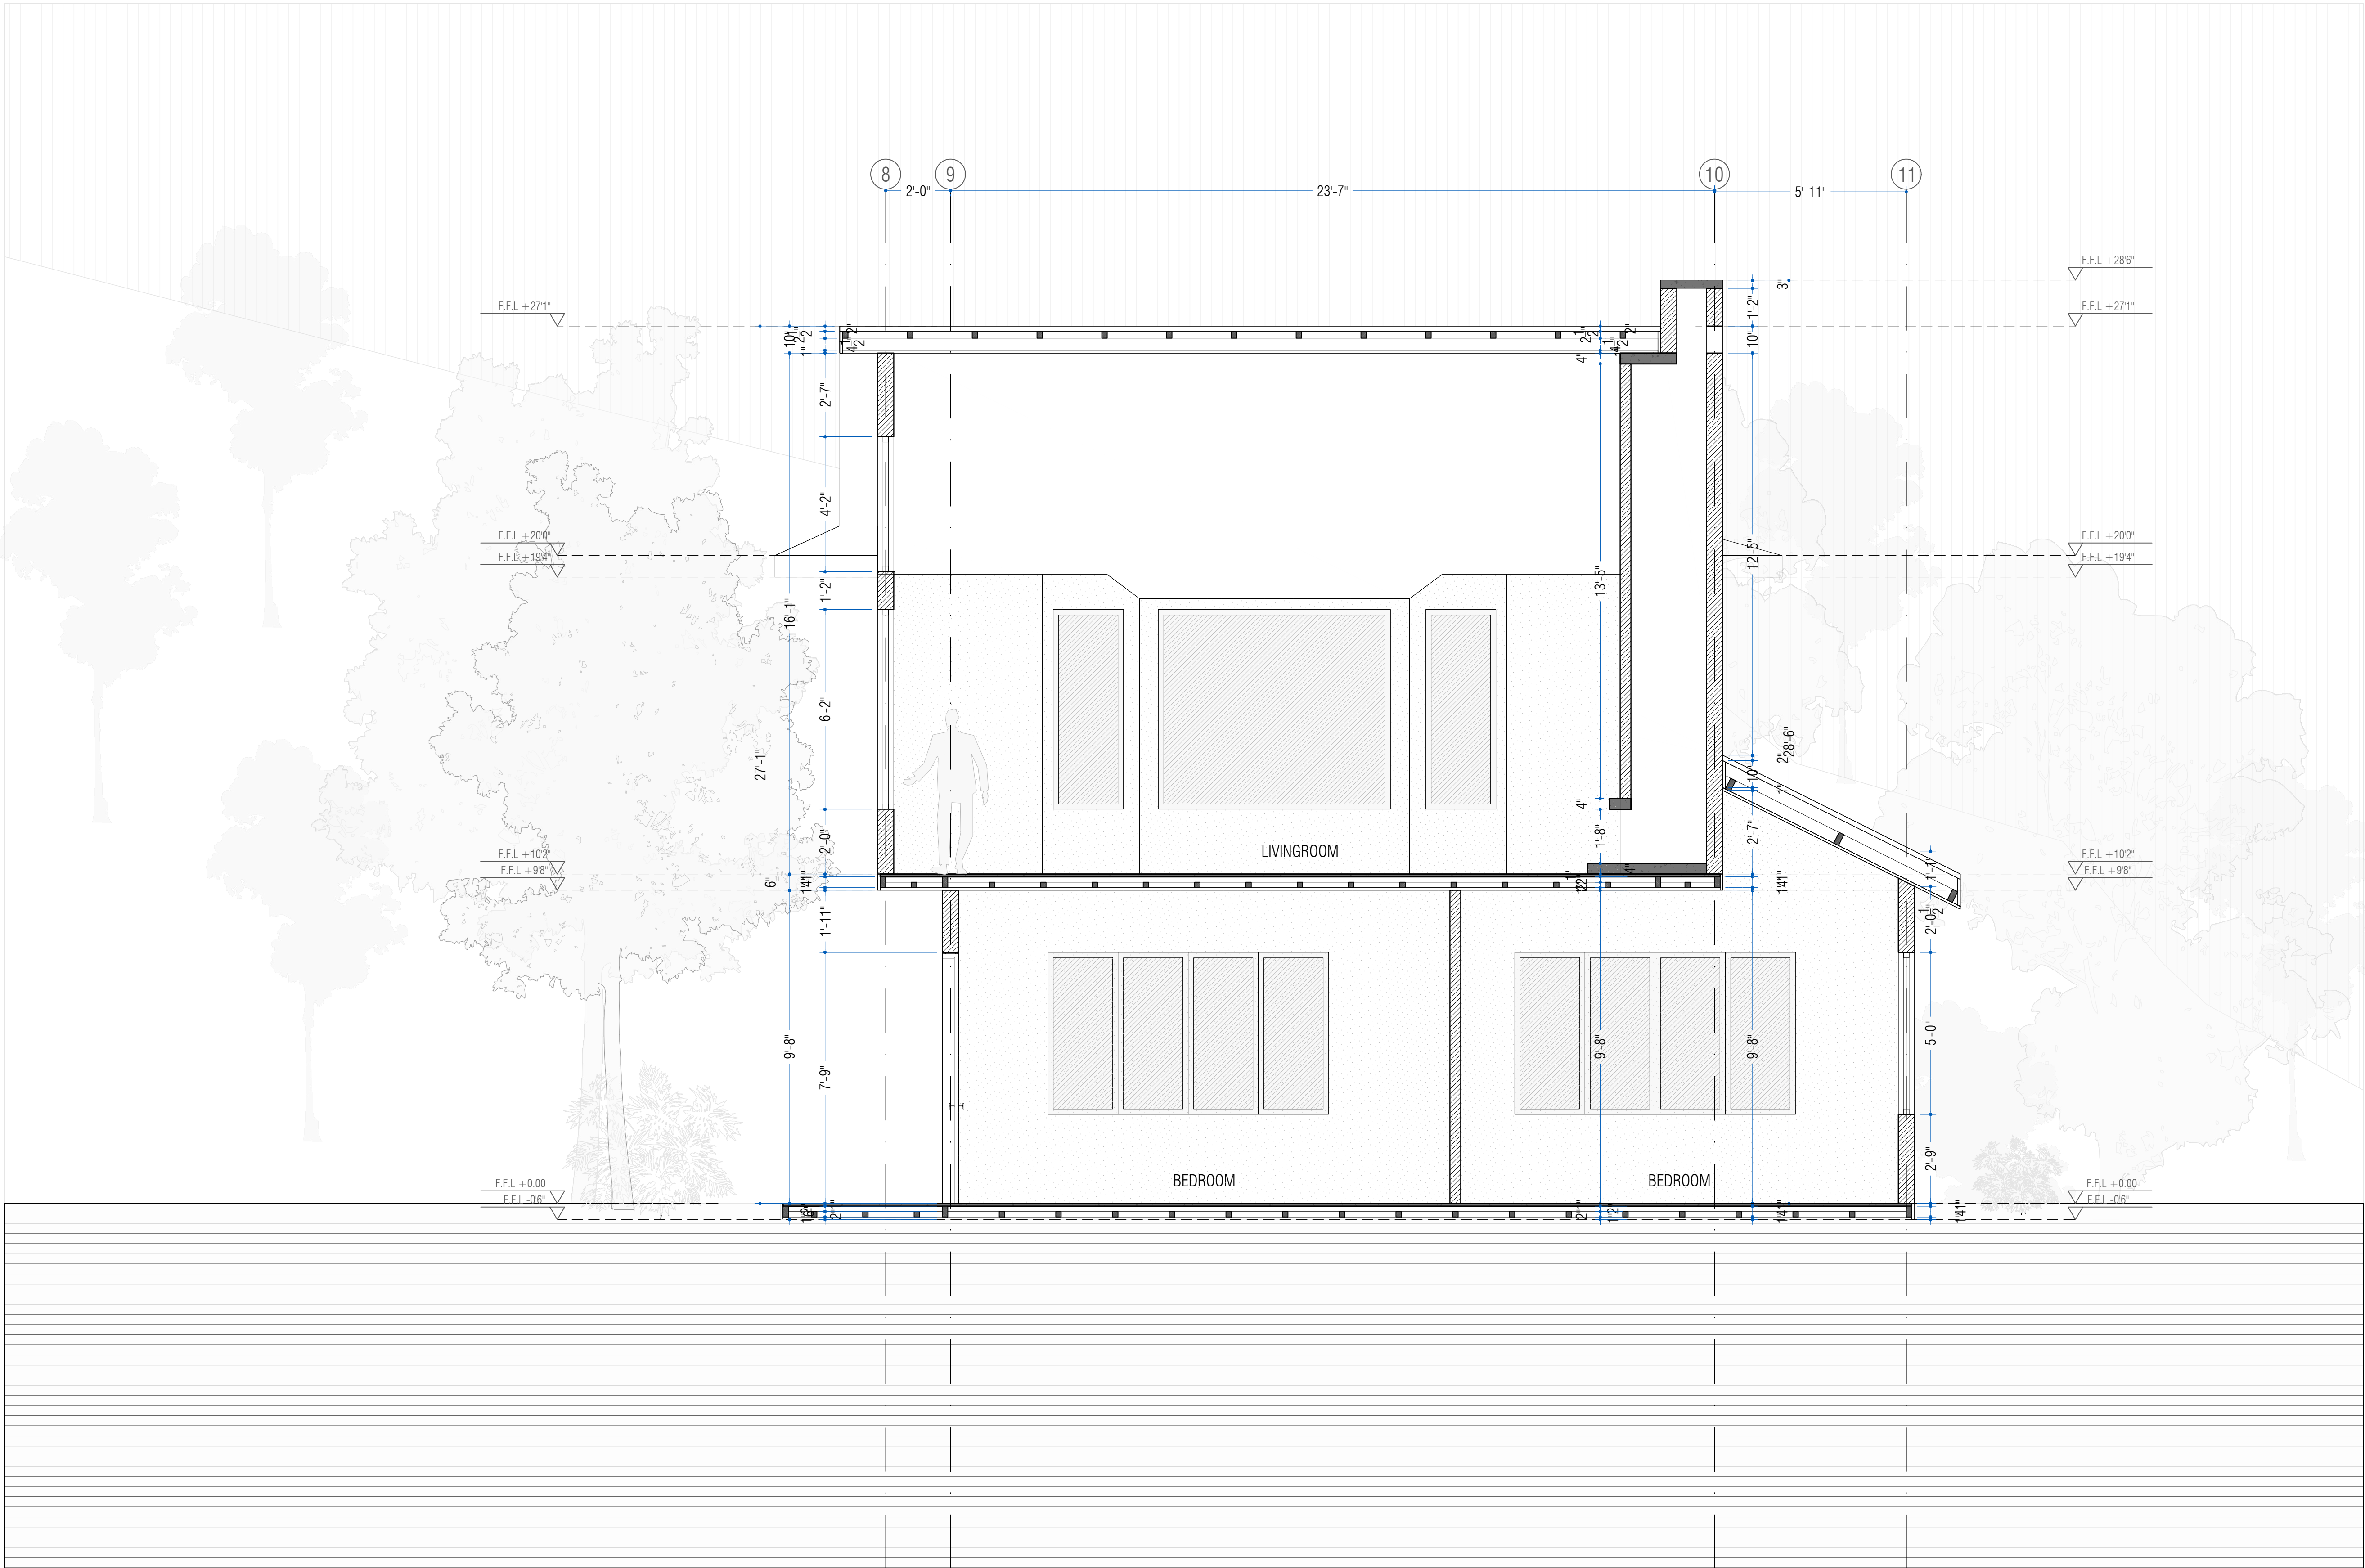

SECTION C-C'





| MKS ARQUITECTOS   |               |
|---|---------------|
| ARCHITECT   |               |
| JUAN MANUEL PORTILLO MATHEUS   |               |
| Email: mks.arquitectos@gmail.com   |               |
| Cell phone: +57 318 375 9158   |               |
| SIGN   |               |
|   |               |
| TEAM   |               |
| EMANUEL RAMIREZ ZAPATA   |               |
| LEGEND   |               |
|   |               |
| MAP   |               |
|   |               |
| PROJECT   |               |
| STEPHAN VAN DER MERSCH HOUSE   |               |
| DATE   | 2024-04-05    |
| SCALE   | NO SCALE      |
| FORMAT   | ANSI EXPAND D |
| CONTENTS   | SHEET         |
| PERSPECTIVES   | 31/31         |
| NOTES   |               |
| <div>- Do not take measurements directly on the plane.</div> <div>- Do not make modifications to the plans without authorization from the architects.</div> <div>- Verify all measures on the site.</div> <div>- This plan cancels the previous ones to the date.</div> |               |
| mks.arquitectos@gmail.com   |               |